


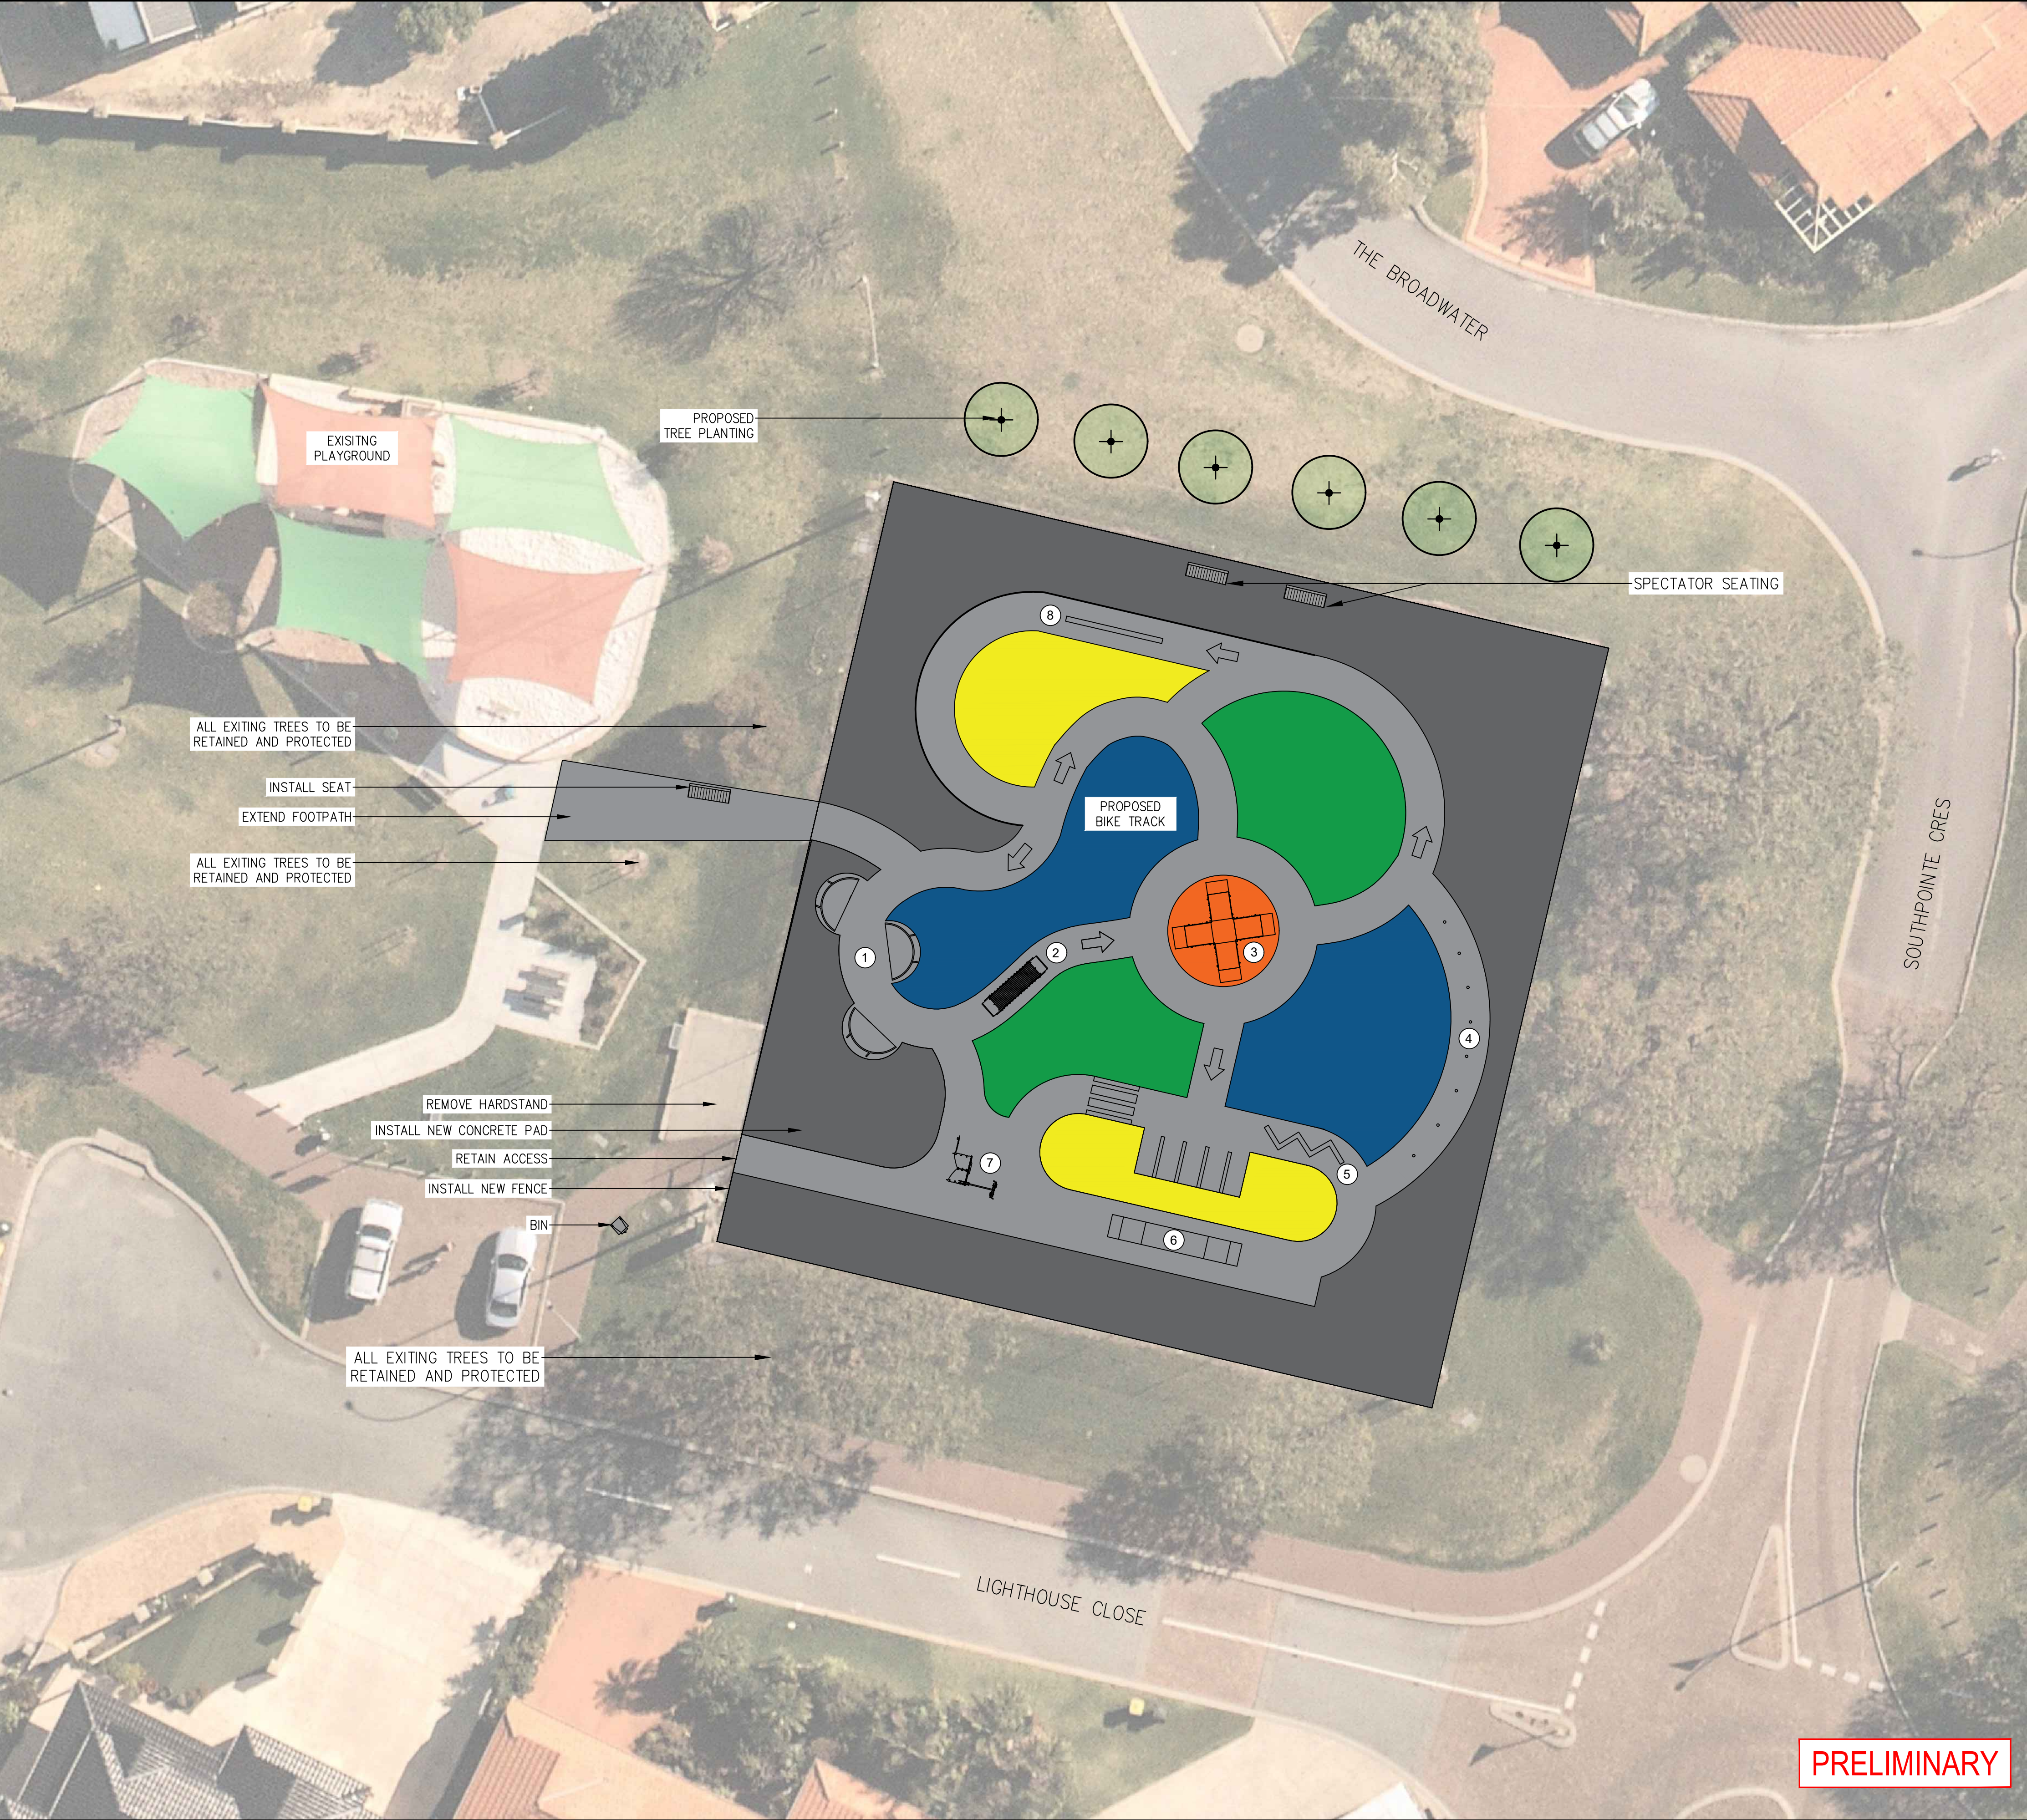


SAMPLE EQUIPMENT SUPPLIED BY WILLPLAY OR SIMILAR APPROVED:

- ① DITCH RIDE
- ② BIKE WHOOPS
- ③ INTERSECTION
- ④ SLALOM
- ⑤ S BENDS
- ⑥ BIKE BRIDGE
- ⑦ PETROL STATION
- ⑧ TIGHT ROPE




AMENDMENTS				
REV	DATE	BY	DESCRIPTION	
A	30/11/22	KS	ISSUED FOR INFORMATION	

ACCEPTED	APPROVED	DESIGNED
Signature	Signature	Signature
Acceptee's Name	Approver's Name	Designer's Name
Position	Position	Position
Accepted Date	Approval Date	Designed Date
DATE: NOV 2022	DRAWN: KS	CHECKED: LS

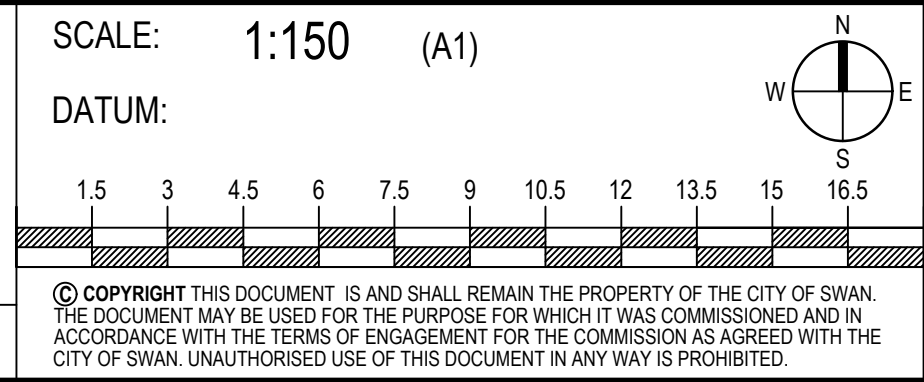

ALTA LAGUNA PARK
REPURPOSING OF EXISTING TENNIS COURT
BALLAJURA

CONCEPT PLAN OPTION 3 - BIKE TRACK

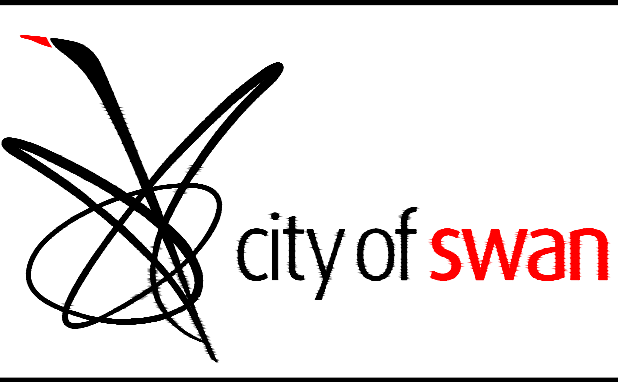

DRAWING No:	REV No:
467534-2324-PRK-0003	A
OPERATIONS	