


LOT 20 ADELAIDE STR. AND 152 TALBOT ROAD HAZELMERE

ISSUED FOR DA APPROVAL
EARTHWORKS DA
JUNE 2026

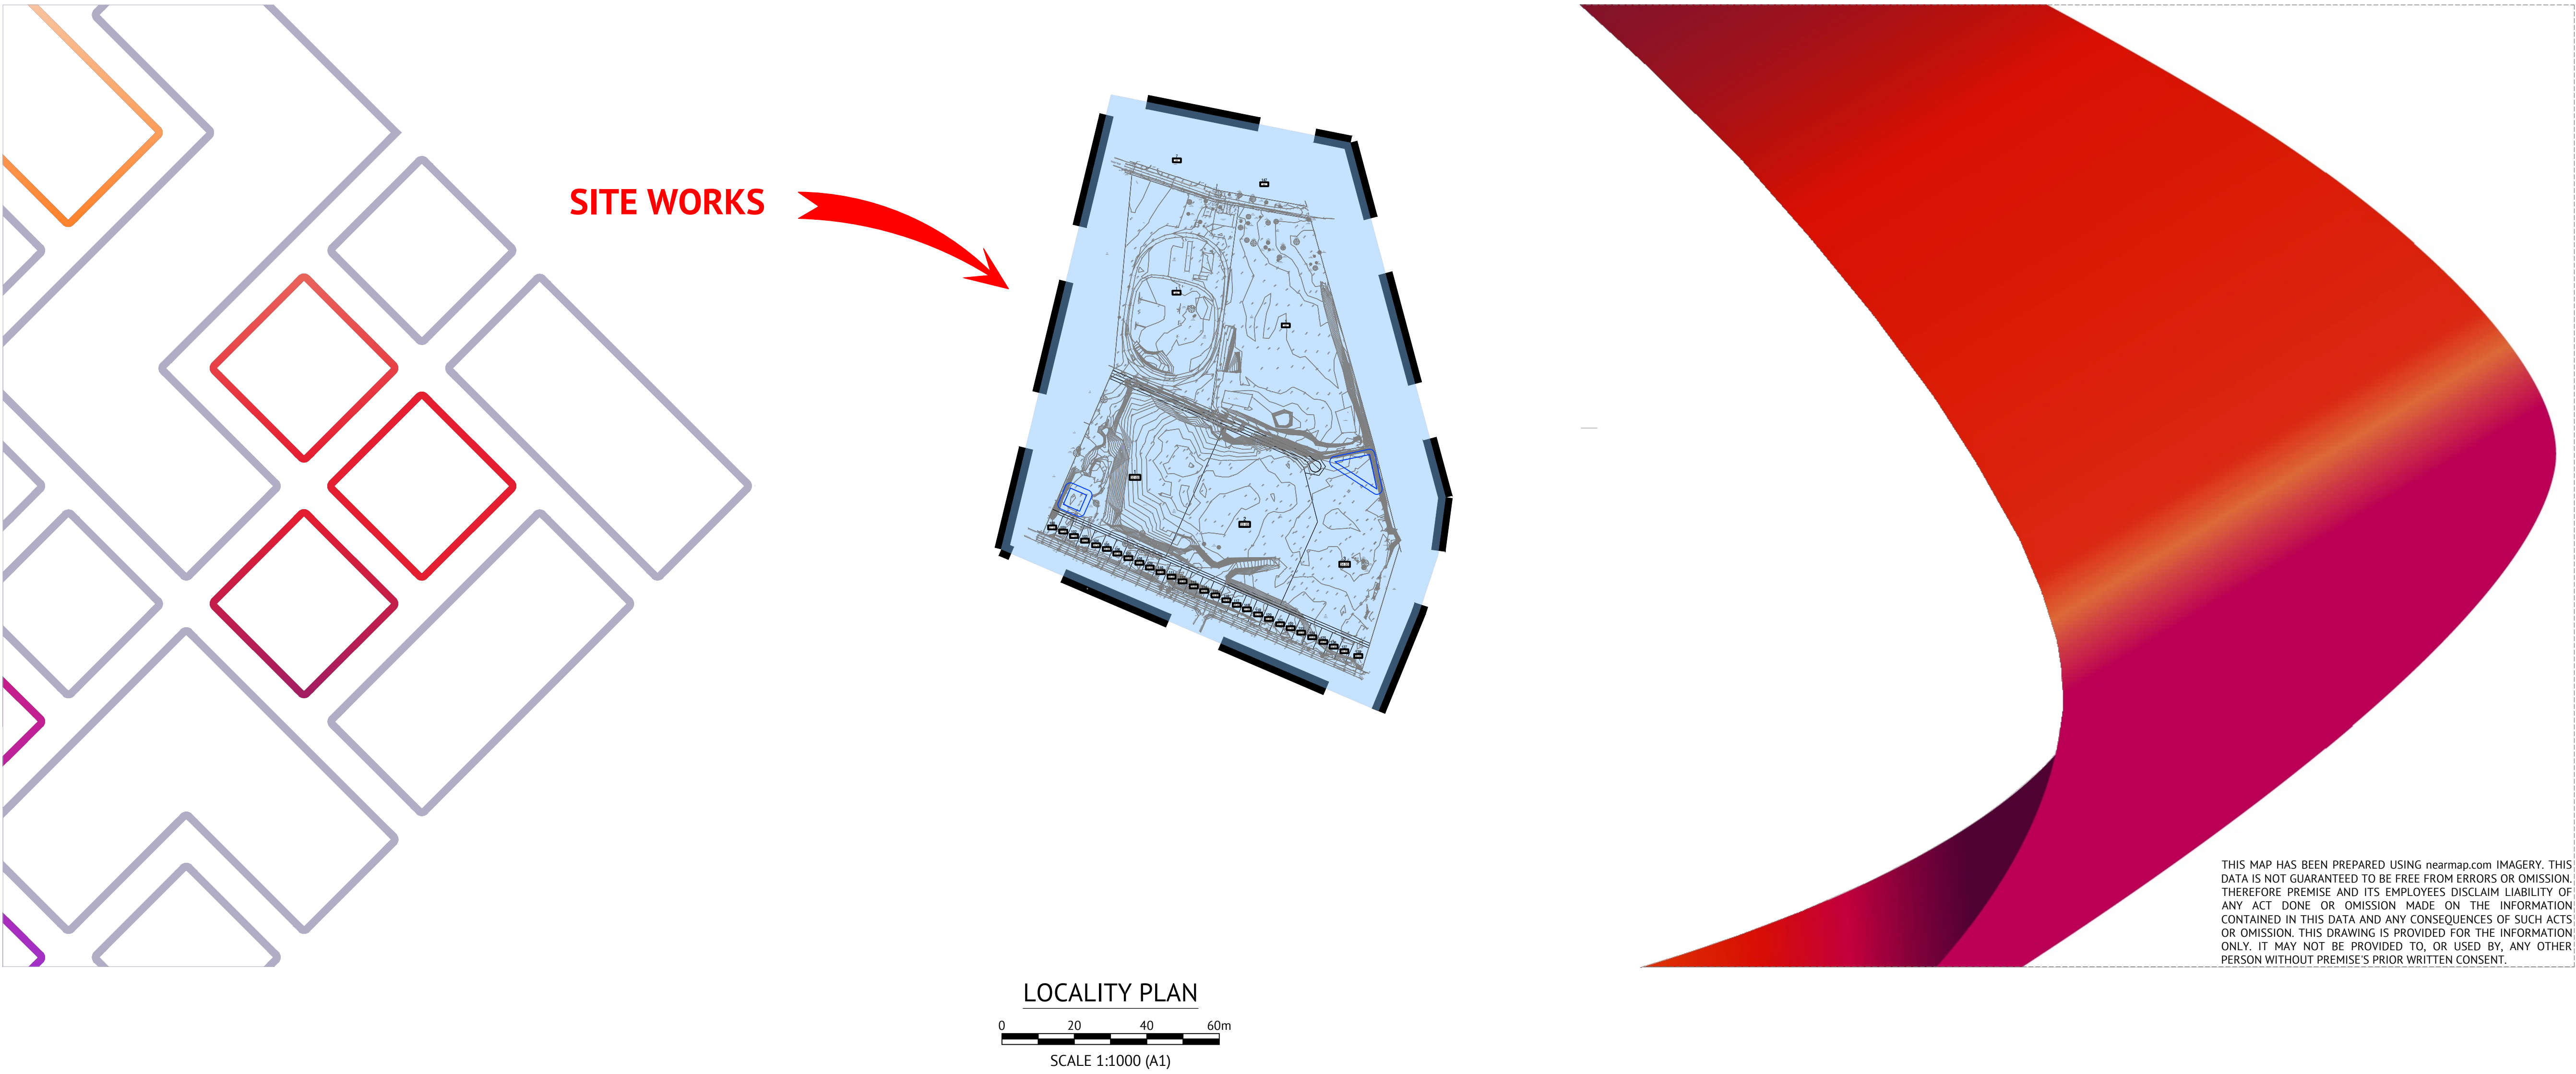

DEVELOPER

LOCAL GOVERNMENT AREA

ENGINEERING

NORTH

PROPERTY DESCRIPTIONS

JOB CODE



PERTH OFFICE
SUITE 6, 110 ERINDALE ROAD
BALCATTA, WA 6021
(08) 6263 9490
perth@premise.com.au



**LOT 20 ADELAIDE STR. AND 152 TALBOT ROAD
HAZELMERE**

P004762

SHEET NUMBER

REV


C000

D



LEGEND

- EXTENT OF WORKS
EXISTING ROAD CENTRE LINE
EXISTING ROAD
DESIGN CONTOURS (0.1m INTERVAL)
EXISTING CONTOURS (0.5m INTERVAL)
EXISTING ELECTRIC POWER POLE
EXISTING FENCE

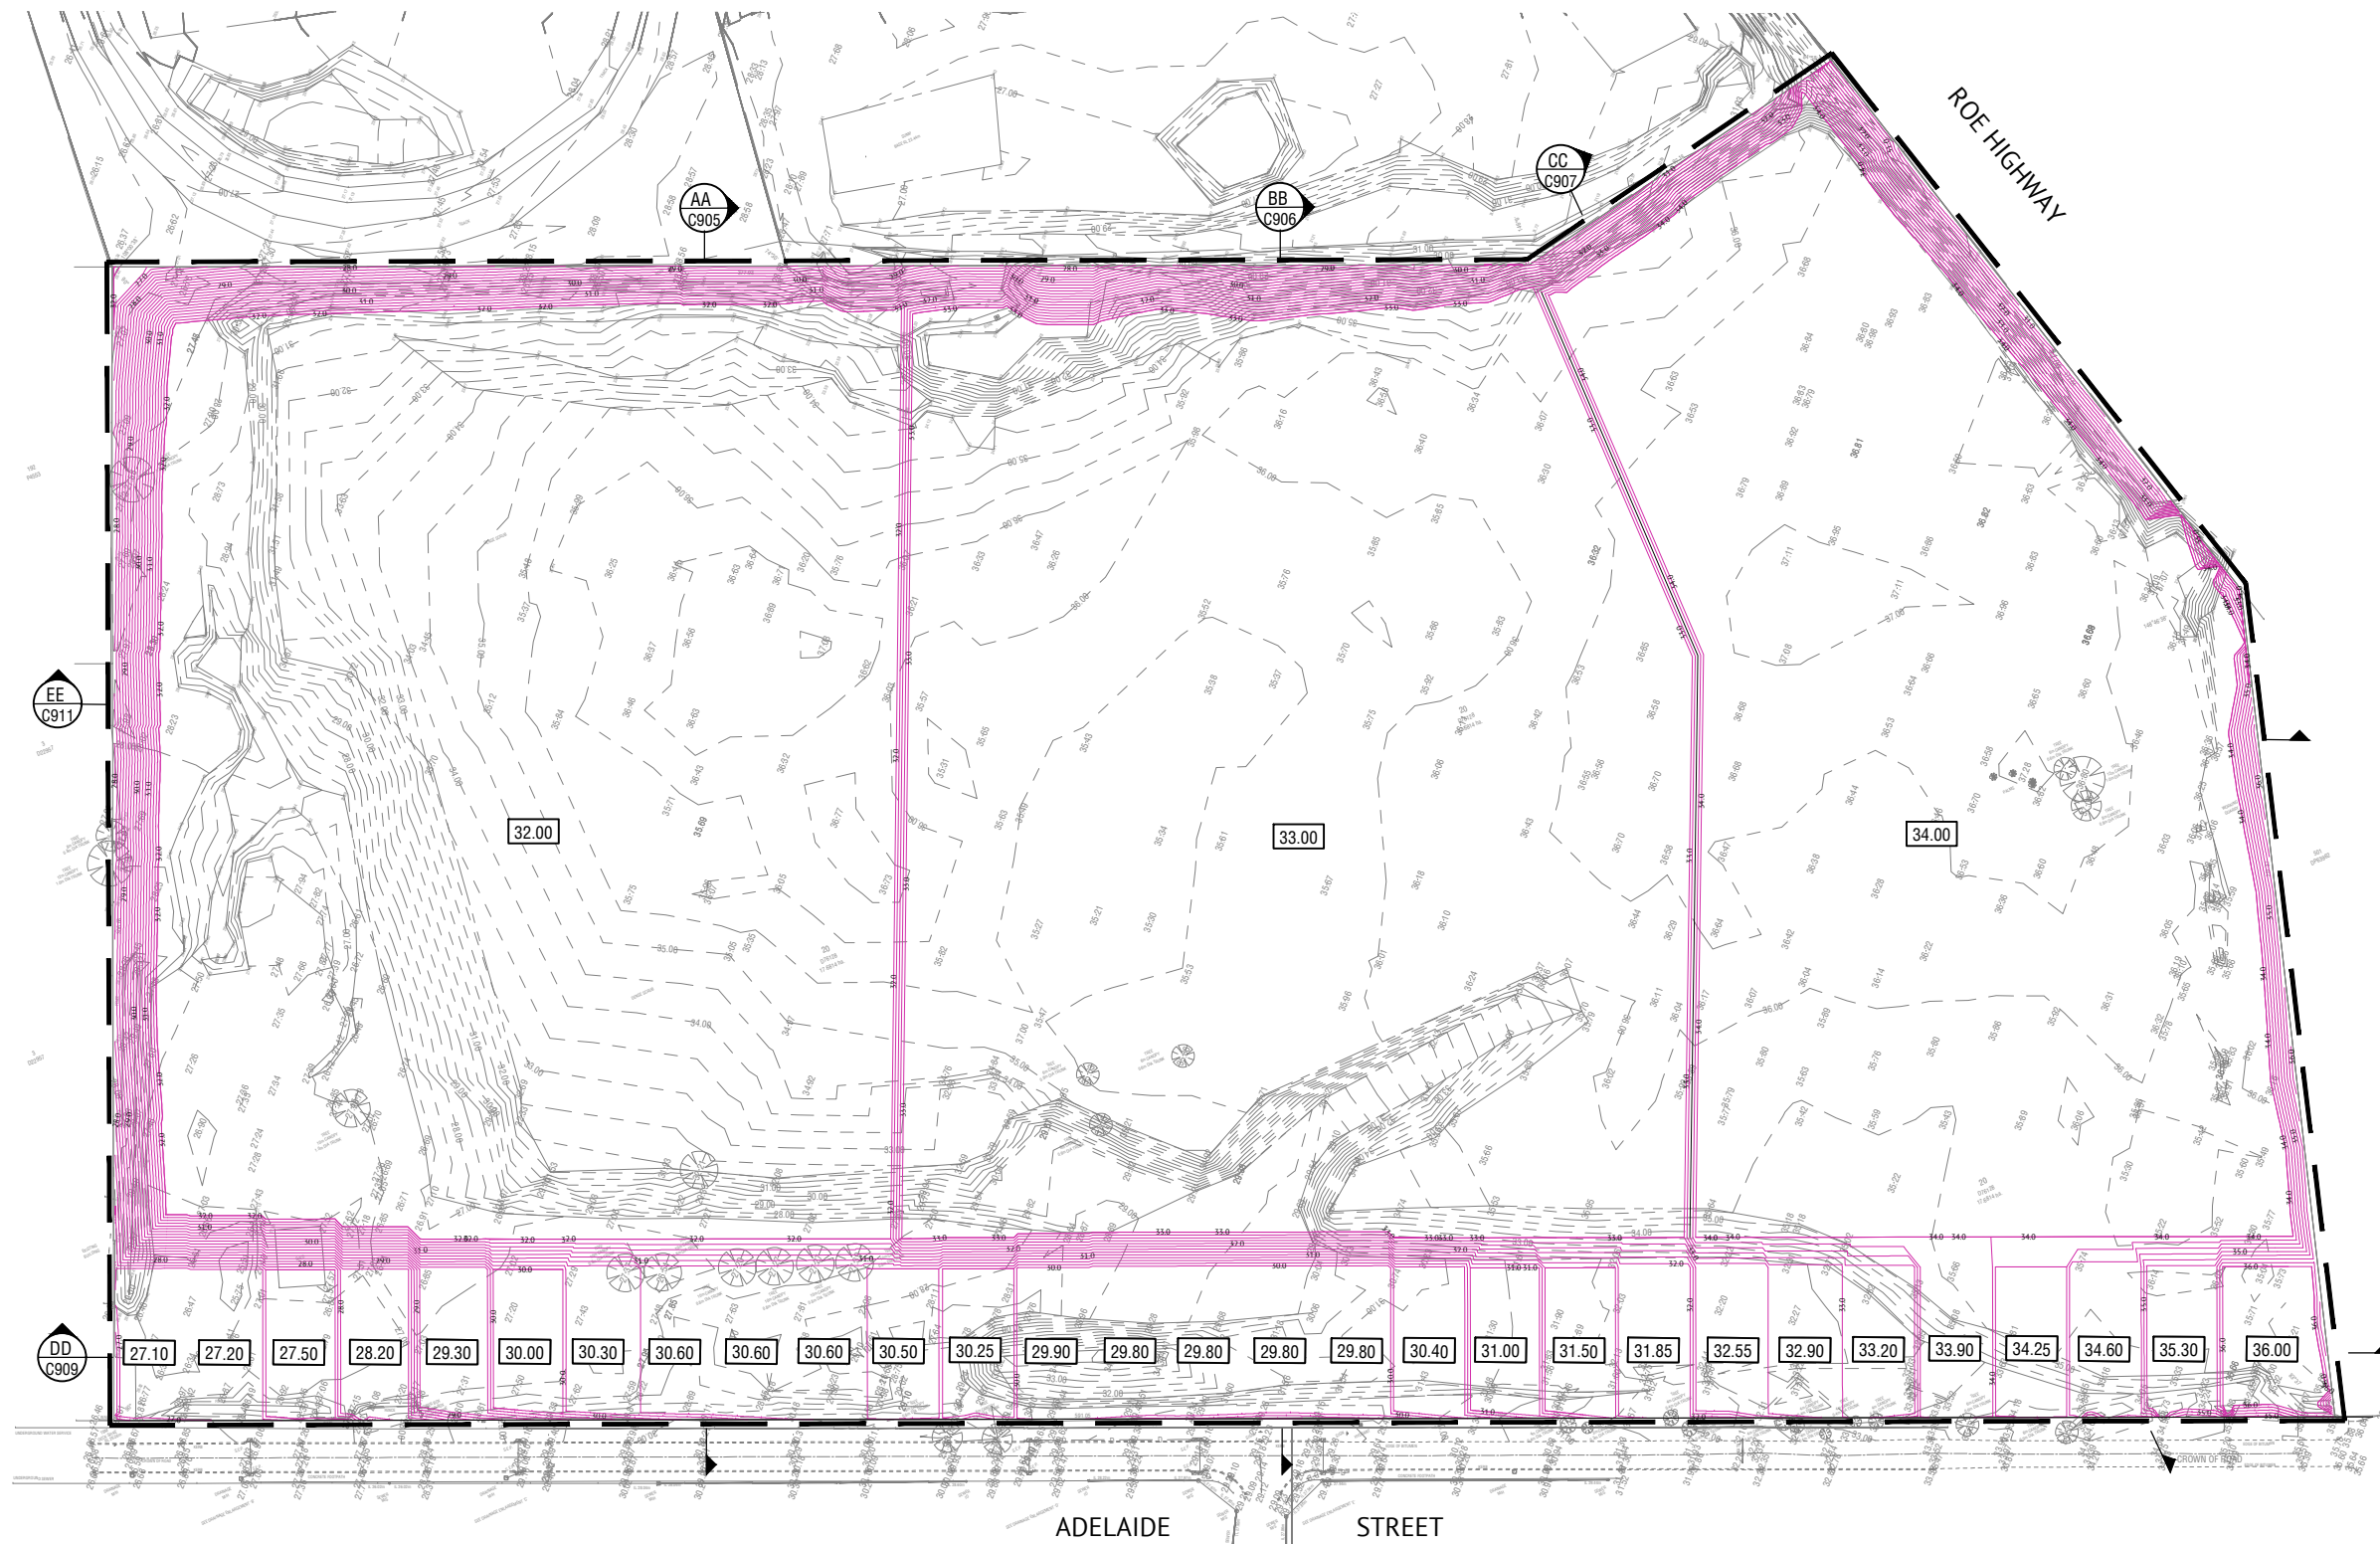

EARTHWORKS PLAN
SCALE 1:1000

VOLUMES

CUT	FILL	BALANCE	EXCESS OF CUT OVER FILL
-305680.905	122949.806	-182731.099	182731.099


ISSUED FOR INFORMATION

DATE	REV	DESCRIPTION	REC	APP
15/06/26	D	UPDATED FINISHED LEVELS	CK	CK
10/07/24	C	UPDATED EXCAVATION AREAS COORDINATED WITH ENVIRO	CK	CK
26/04/24	B	ISSUED FOR INFORMATION	CK	CK
06/04/24	A	ISSUED FOR INFORMATION	CK	CK




PERTH OFFICE
SUITE 6, 110 ERINDALE ROAD
BALCATTA WA 6021
PH: (08) 8683 9490
WEB: www.premise.com.au

DESIGNED
MJANKOVIC
CHECKED
C. KLEYWEG
PROJECT MANAGER
C. KLEYWEG
ENGINEERING CERTIFICATION

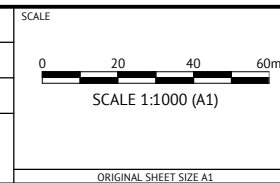

CLIENT
EXTREME ASSET PTY LTD
PROJECT
DA - LOT 20 ADELAIDE ST & 152 TALBOT RD HAZELMERE
LOCATION
ADELAIDE STR. AND TALBOT ROAD HAZELMERE
SHEET TITLE
EARTHWORKS PLAN

JOB CODE
P004726
SHEET NUMBER
C100
REV
D

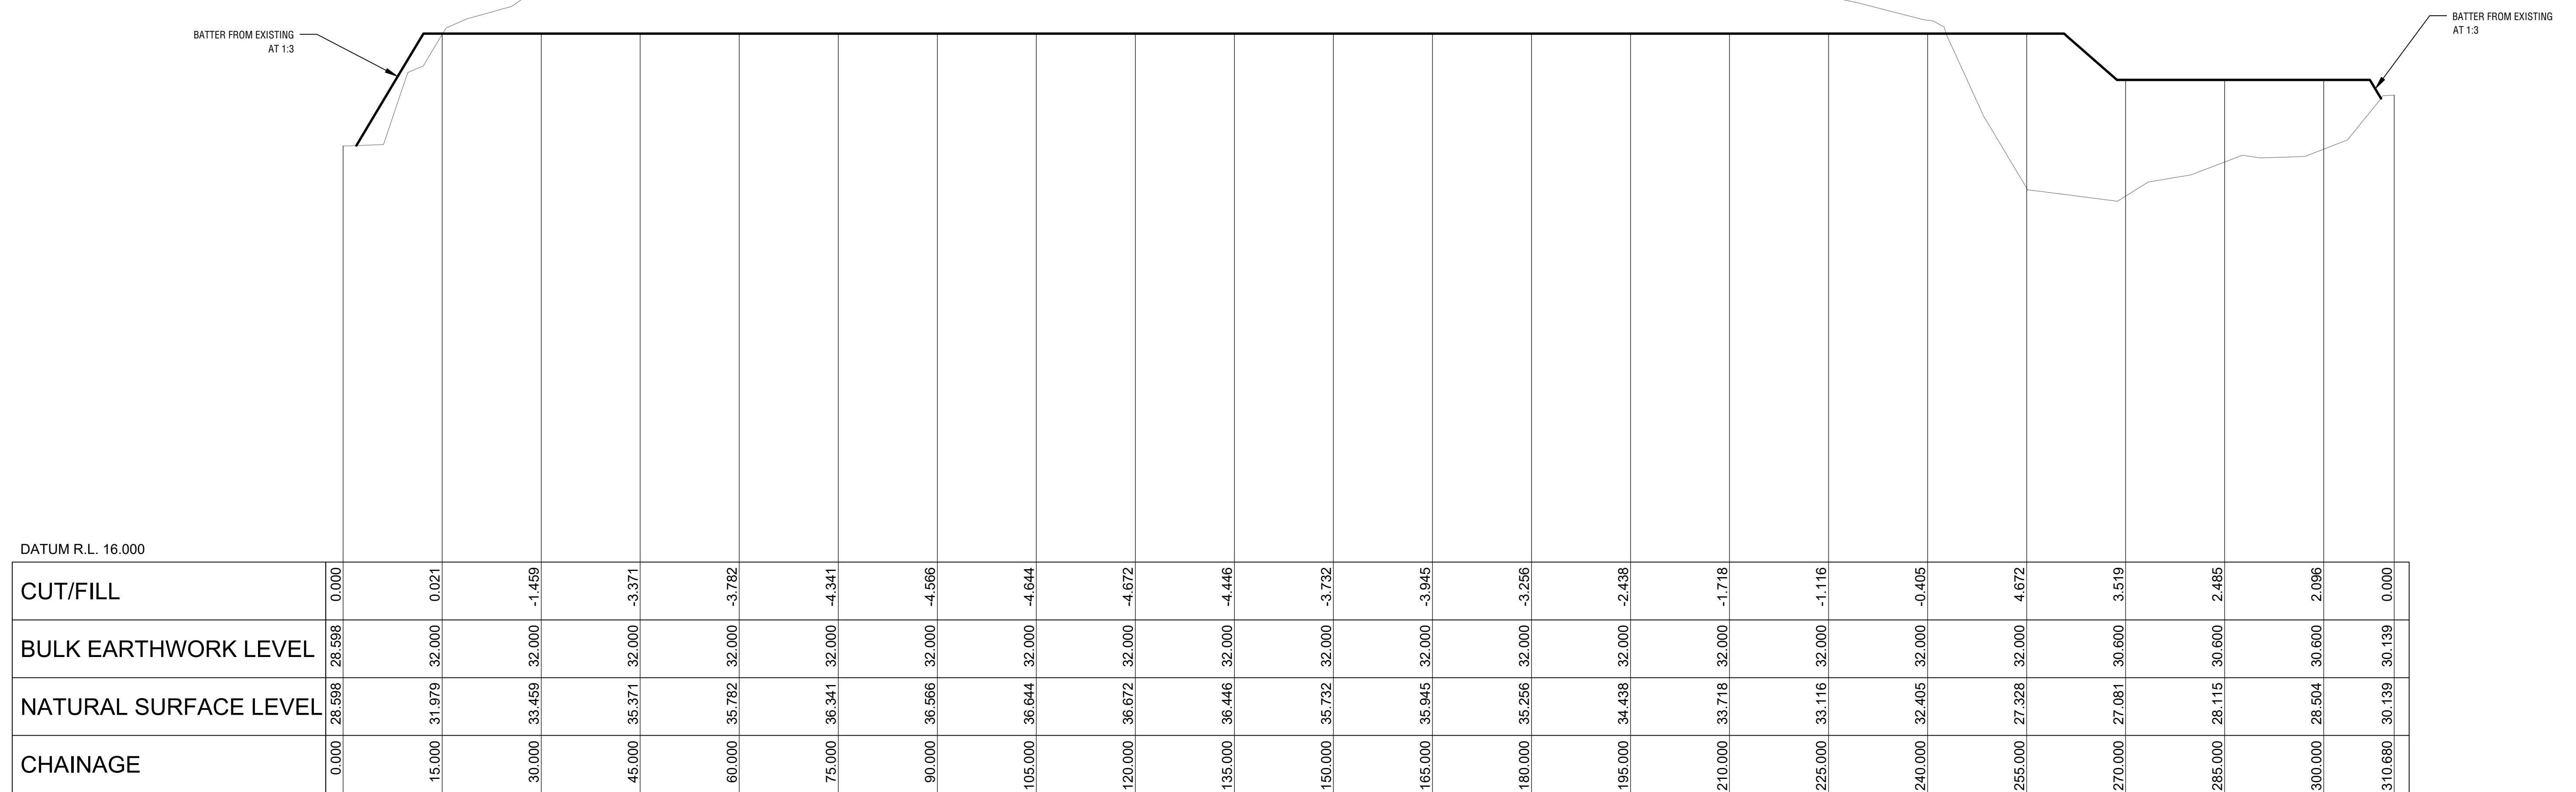


SECTION - AA

HORIZ 1:500

VERT 1:100


ISSUED FOR INFORMATION					 Premise	PERTH OFFICE SUITE 6, 110 ERINDALE ROAD BALCATTA WA 6021 PH: (08) 8683 9490 WEB: www.premise.com.au	DESIGNED	SCALE	CLIENT		EXTREME ASSET PTY LTD	JOB CODE			
									CHECKED			PROJECT	DA - LOT 20 ADELAIDE ST & 152 TALBOT RD HAZELMERE	P004726	
15/06/26	D	UPDATED FINISHED LEVELS AND BASINS	CK	CK					C.KLEYWEG						
10/07/24	C	UPDATED EXCAVATION AREAS COORDINATED WITH ENVIRO	CK	CK											
26/04/24	B	ISSUED FOR INFORMATION	CK	CK					PROJECT MANAGER			LOCATION			
06/04/24	A	ISSUED FOR INFORMATION	CK	CK					C.KLEYWEG						
DATE	REV	DESCRIPTION	REC	APP				SHEET TITLE	CROSS SECTION PLAN SHEET 1 OF 8	SHEET NUMBER	REV				
REVISIONS								ORIGINAL	SHEET SIZE A1	C905	D				

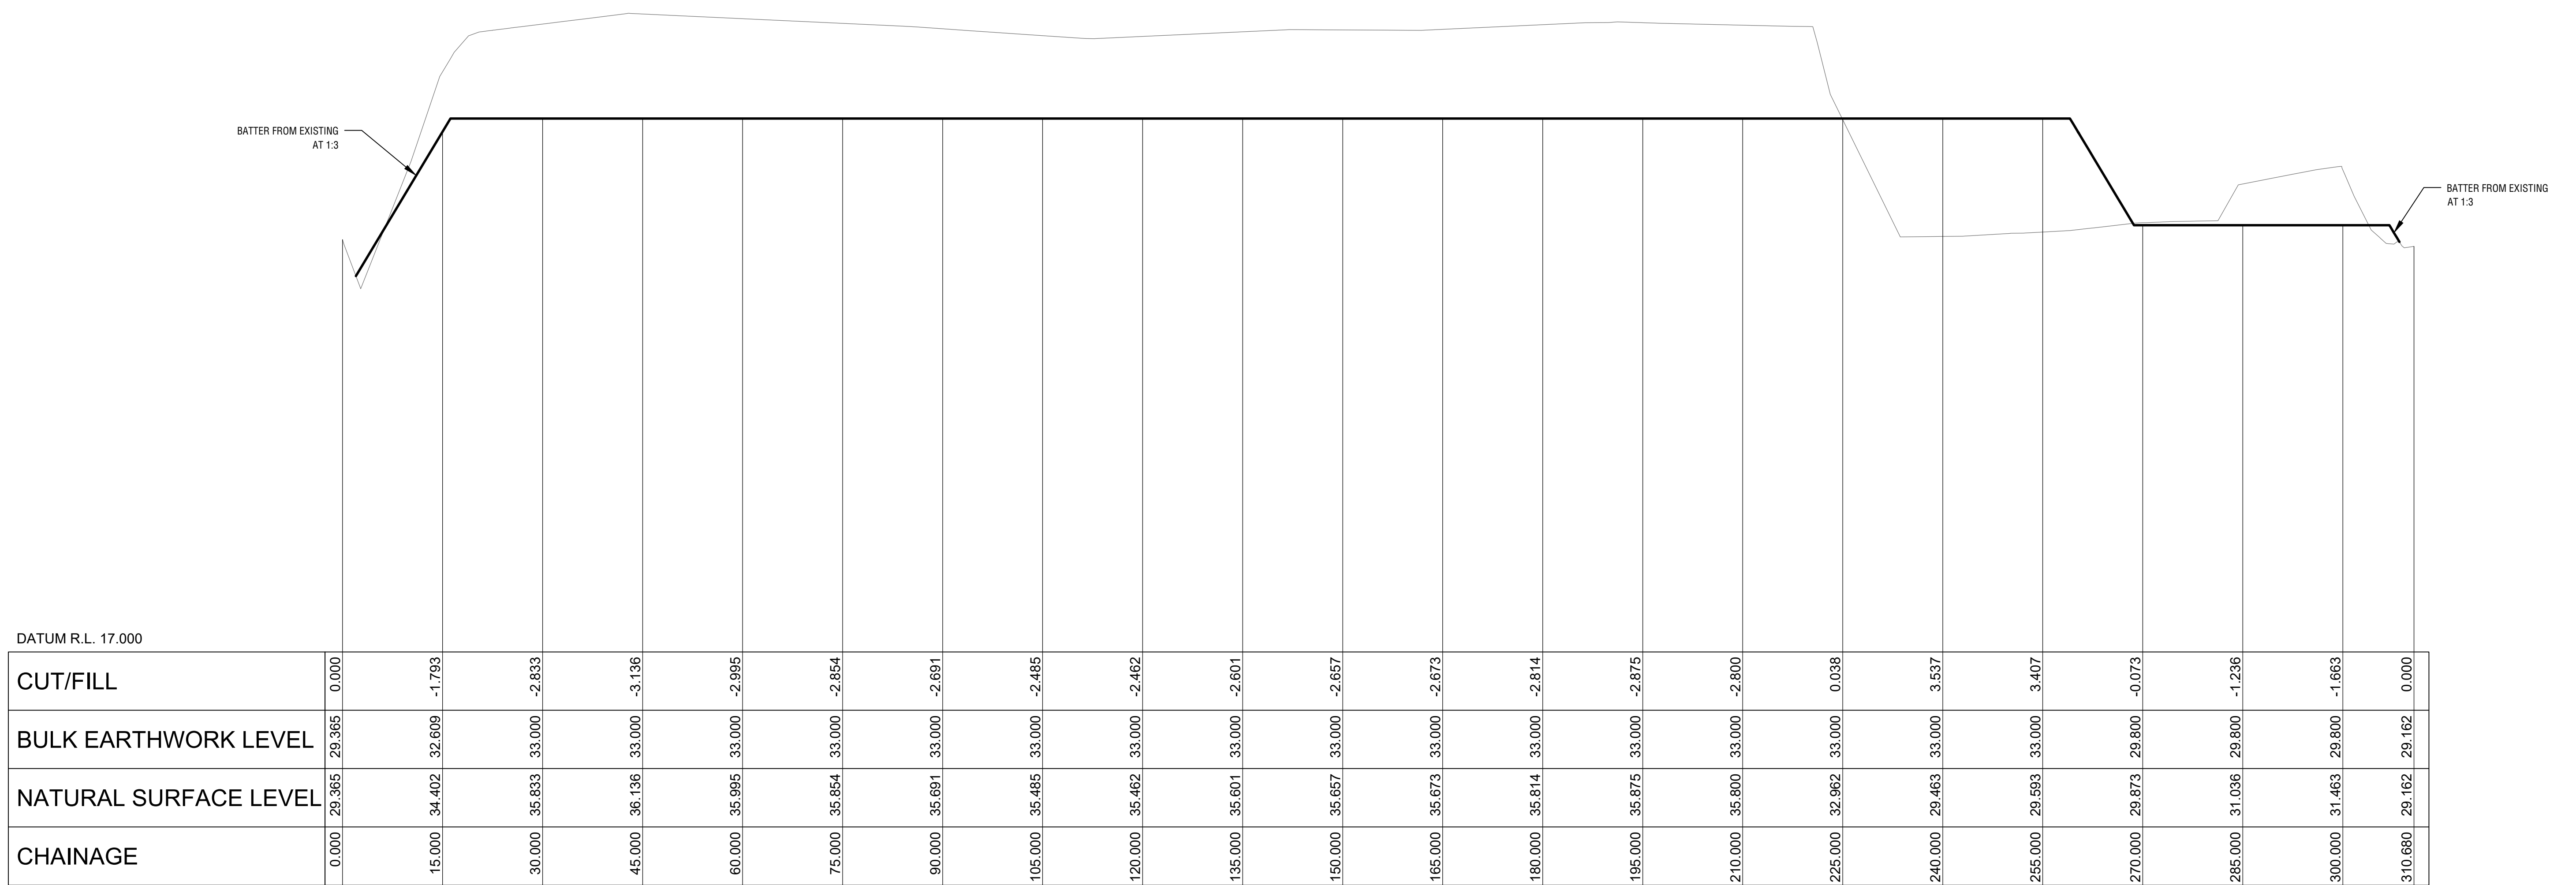


SECTION - BB

HORIZ 1:500
VERT 1:100

ISSUED FOR INFORMATION					
15/06/26	D	UPDATED FINISHED LEVELS AND BASINS	CK	CK	
10/07/24	C	UPDATED EXCAVATION AREAS COORDINATED WITH ENVIRO	CK	CK	
26/04/24	B	ISSUED FOR INFORMATION	CK	CK	
06/04/24	A	ISSUED FOR INFORMATION	CK	CK	
DATE	REV	DESCRIPTION	REC	APP	
		REVISIONS			
					
PERTH OFFICE SUITE 6, 110 ERINDALE ROAD BALCATTA WA 6021 PH: (08) 8683 9490 WEB: www.premise.com.au					
DESIGNED MJANKOVIC			SCALE		
CHECKED C.KLEYWEG					
PROJECT MANAGER C.KLEYWEG					
			CLIENT EXTREME ASSET PTY LTD		
			PROJECT DA - LOT 20 ADELAIDE ST & 152 TALBOT RD HAZELMERE		
			LOCATION		
			SHEET TITLE CROSS SECTION PLAN SHEET 2 OF 8		
			ORIGINAL SHEET SIZE A1		
			JOB CODE P004726		
			SHEET NUMBER C906		REV D

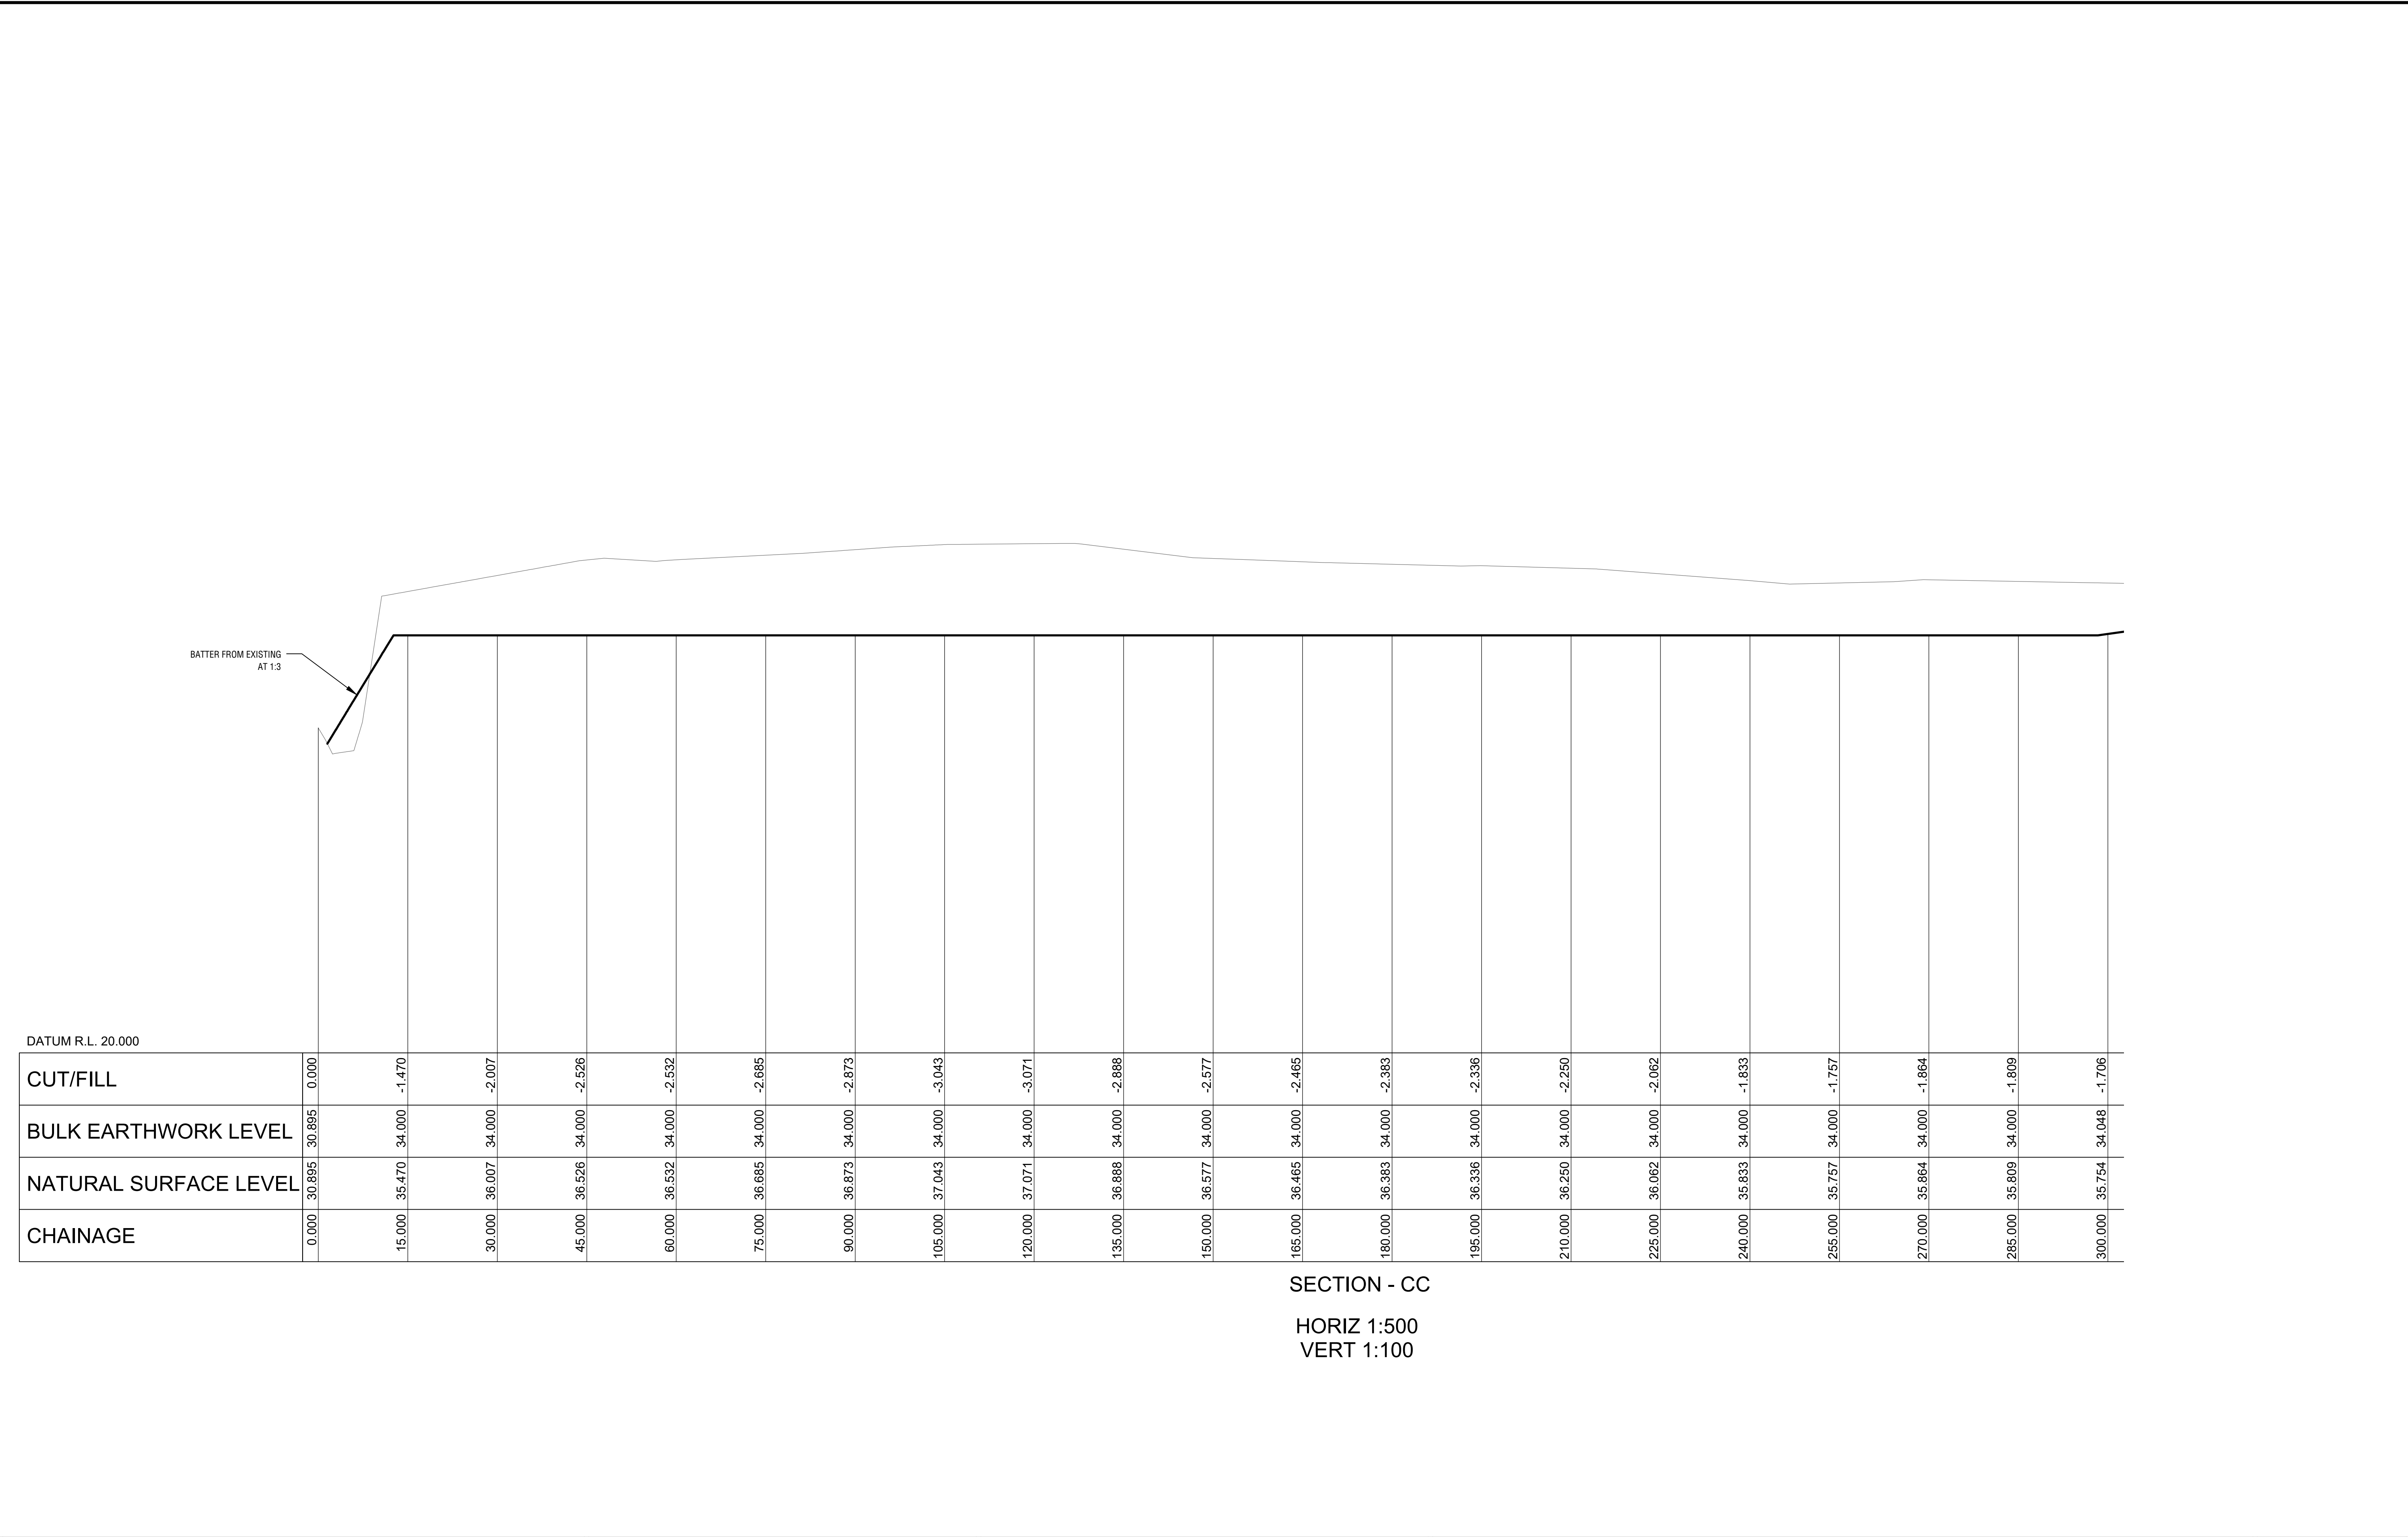


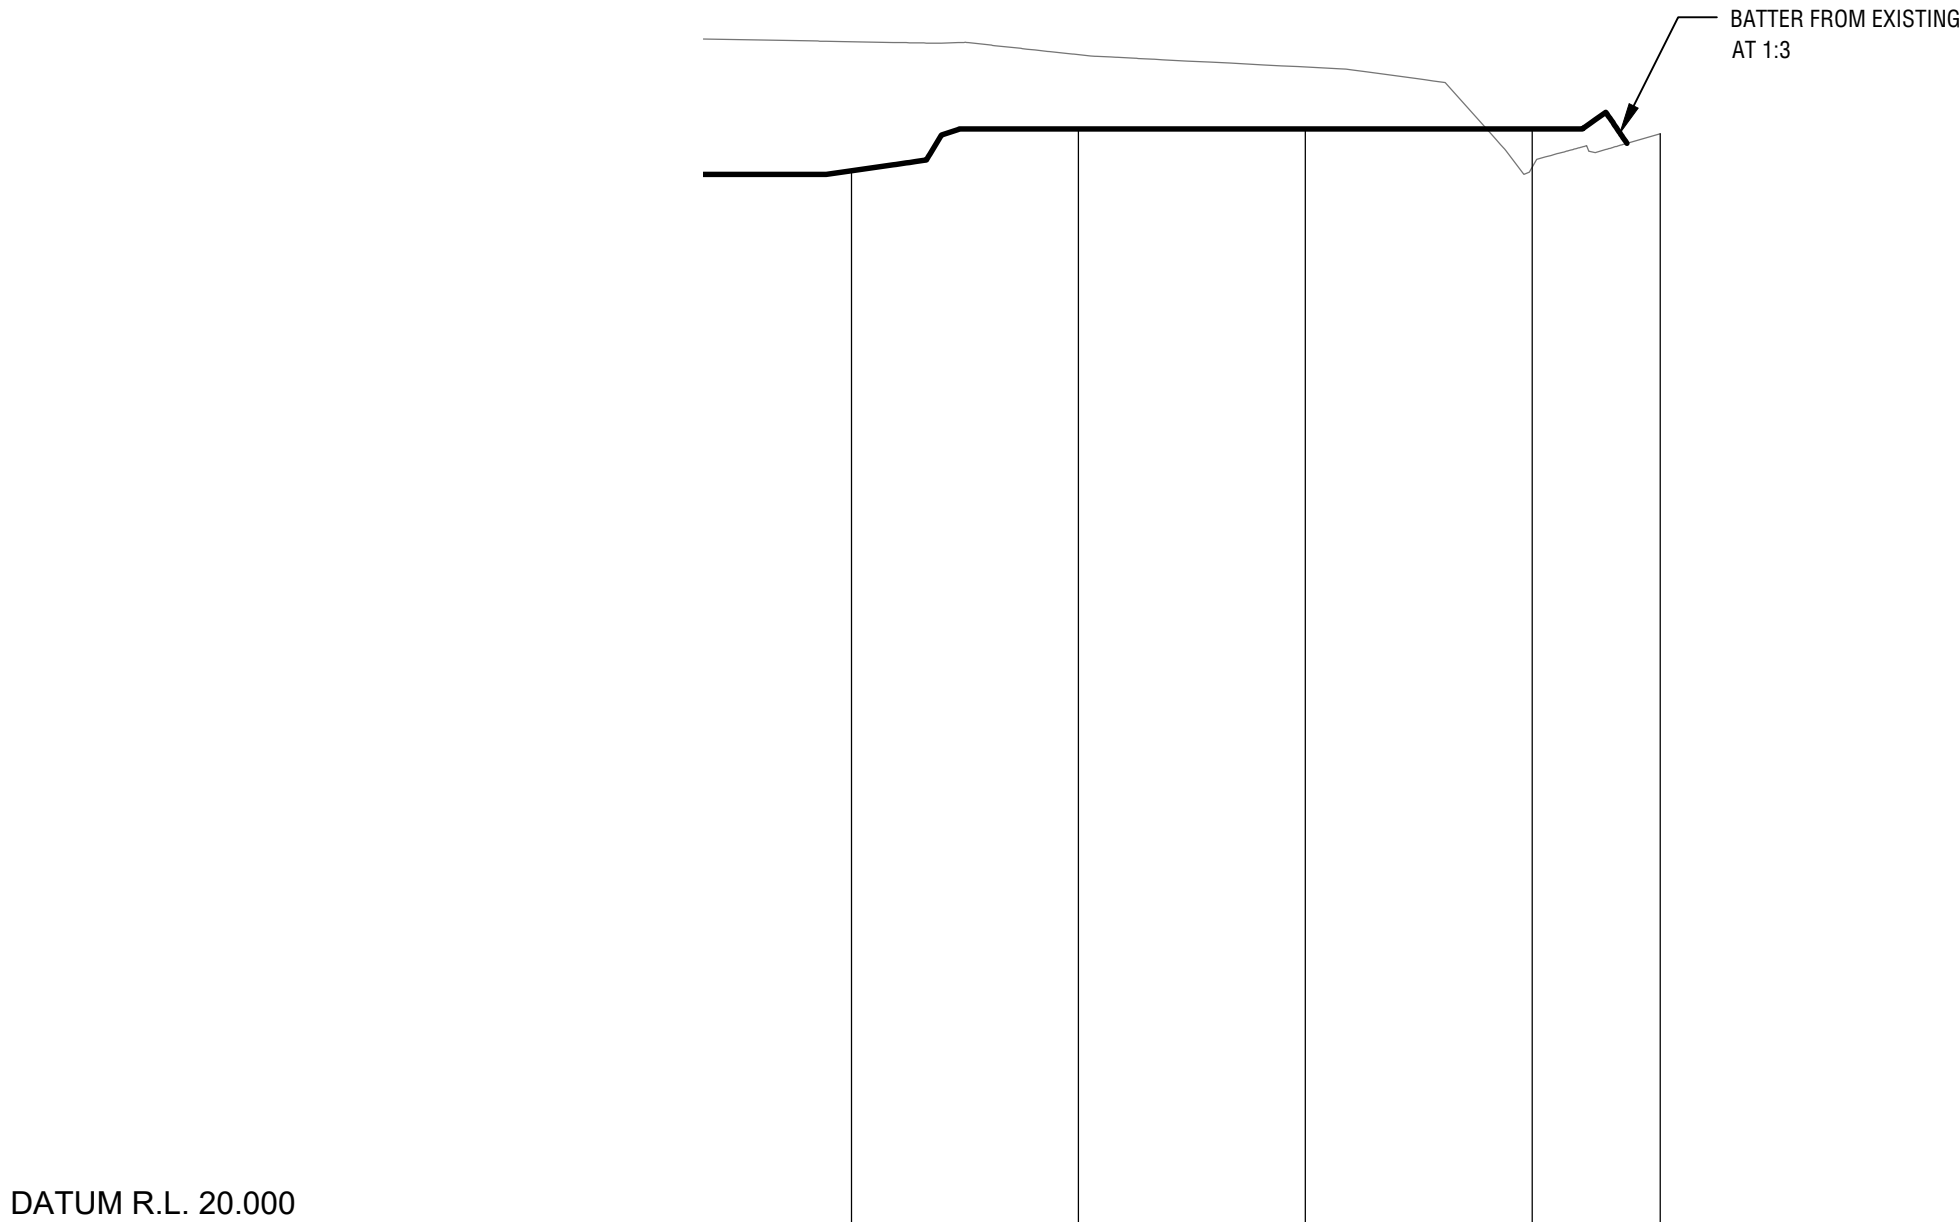

DATUM R.L. 20.000

CUT/FILL	-1.706	-0.982	-0.820	0.512	0.000
BULK EARTHWORK LEVEL	34.048	34.600	34.600	34.600	34.538
NATURAL SURFACE LEVEL	35.754	35.582	35.420	34.088	34.538
CHAINAGE	300.000	315.000	330.000	345.000	353.482


SECTION - CC
HORIZ 1:500
VERT 1:100

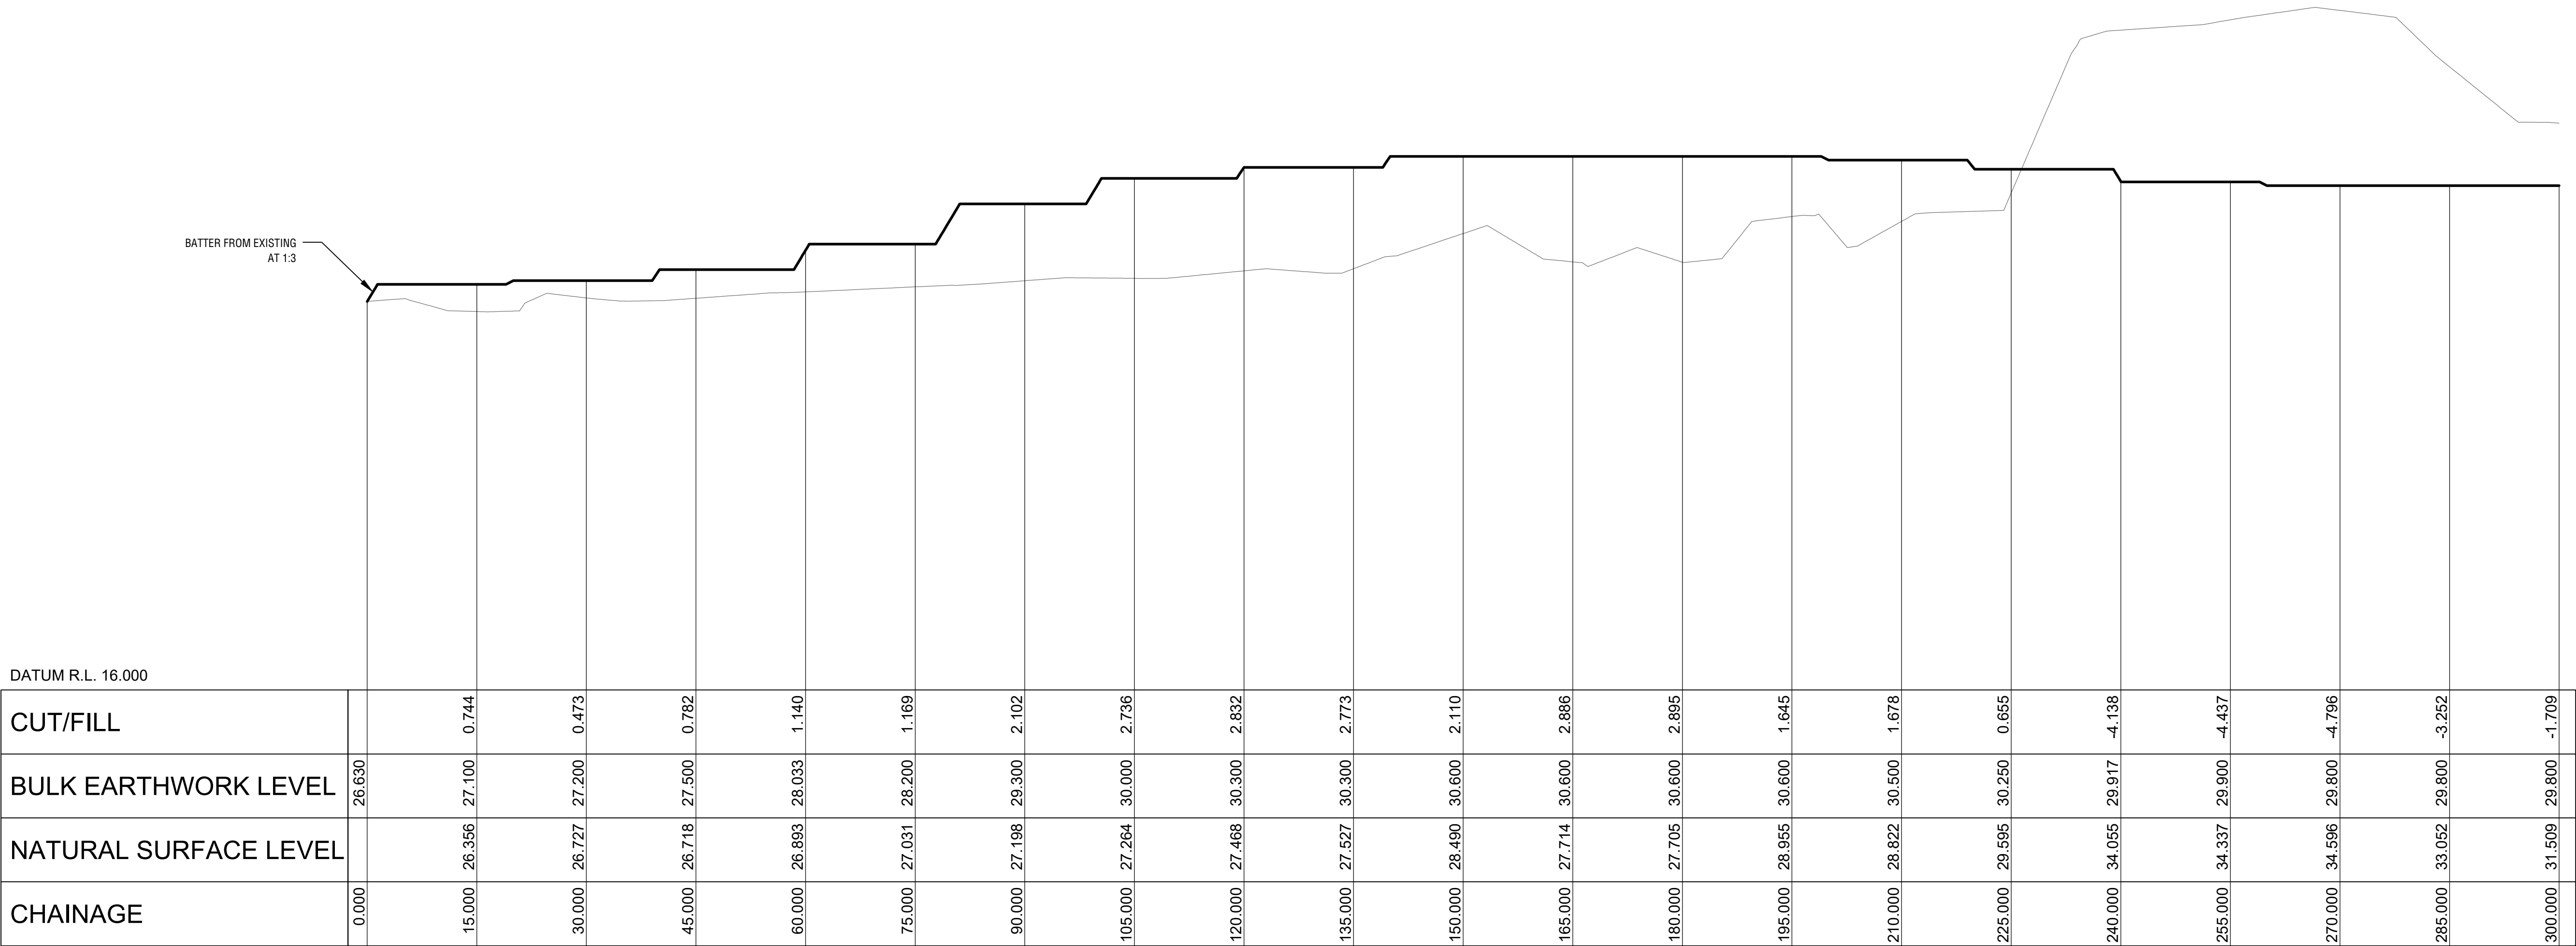

SECTION - DD

HORIZ 1:500


VERT 1:100

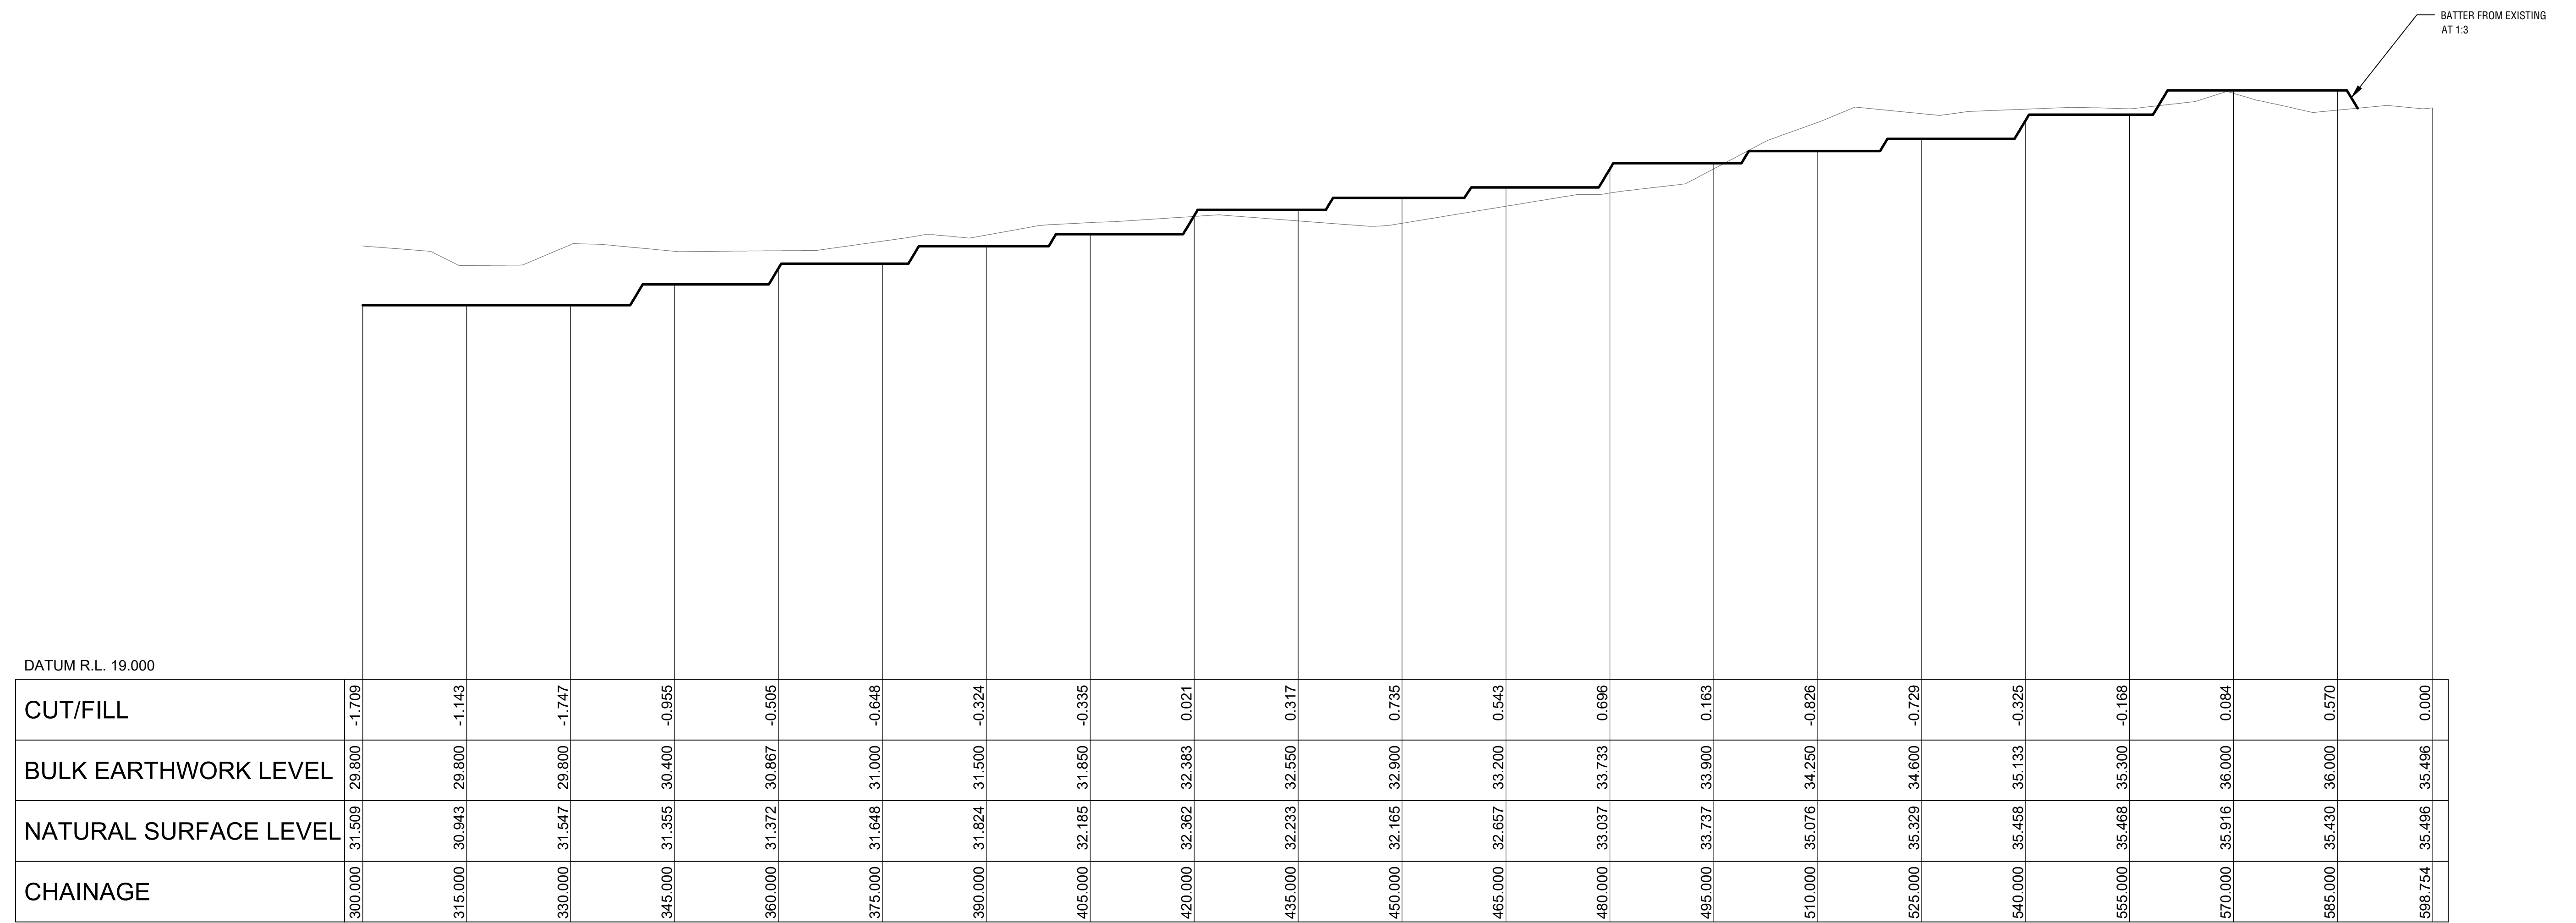


SECTION - DD

HORIZ 1:500
VERT 1:100

ISSUED FOR INFORMATION					 Premise	PERTH OFFICE SUITE 6, 110 ERINDALE ROAD BALCATTA WA 6021 PH: (08) 8683 9490 WEB: www.premise.com.au	DESIGNED M.JANKOVIC	SCALE	CLIENT EXTREME ASSET PTY LTD		JOB CODE P004726	
				CHECKED C.KLEYWEG			PROJECT DA - LOT 20 ADELAIDE ST & 152 TALBOT RD HAZELMERE		SHEET NUMBER C910			
15/06/26	D	UPDATED FINISHED LEVELS AND BASINS	CK	CK					LOCATION	REV D		
10/07/24	C	UPDATED EXCAVATION AREAS COORDINATED WITH ENVIRO	CK	CK								
26/04/24	B	ISSUED FOR INFORMATION	CK	CK			SHEET TITLE CROSS SECTION PLAN SHEET 6 OF 8					
06/04/24	A	ISSUED FOR INFORMATION	CK	CK								
	DATE	REV	DESCRIPTION	REC	APP							

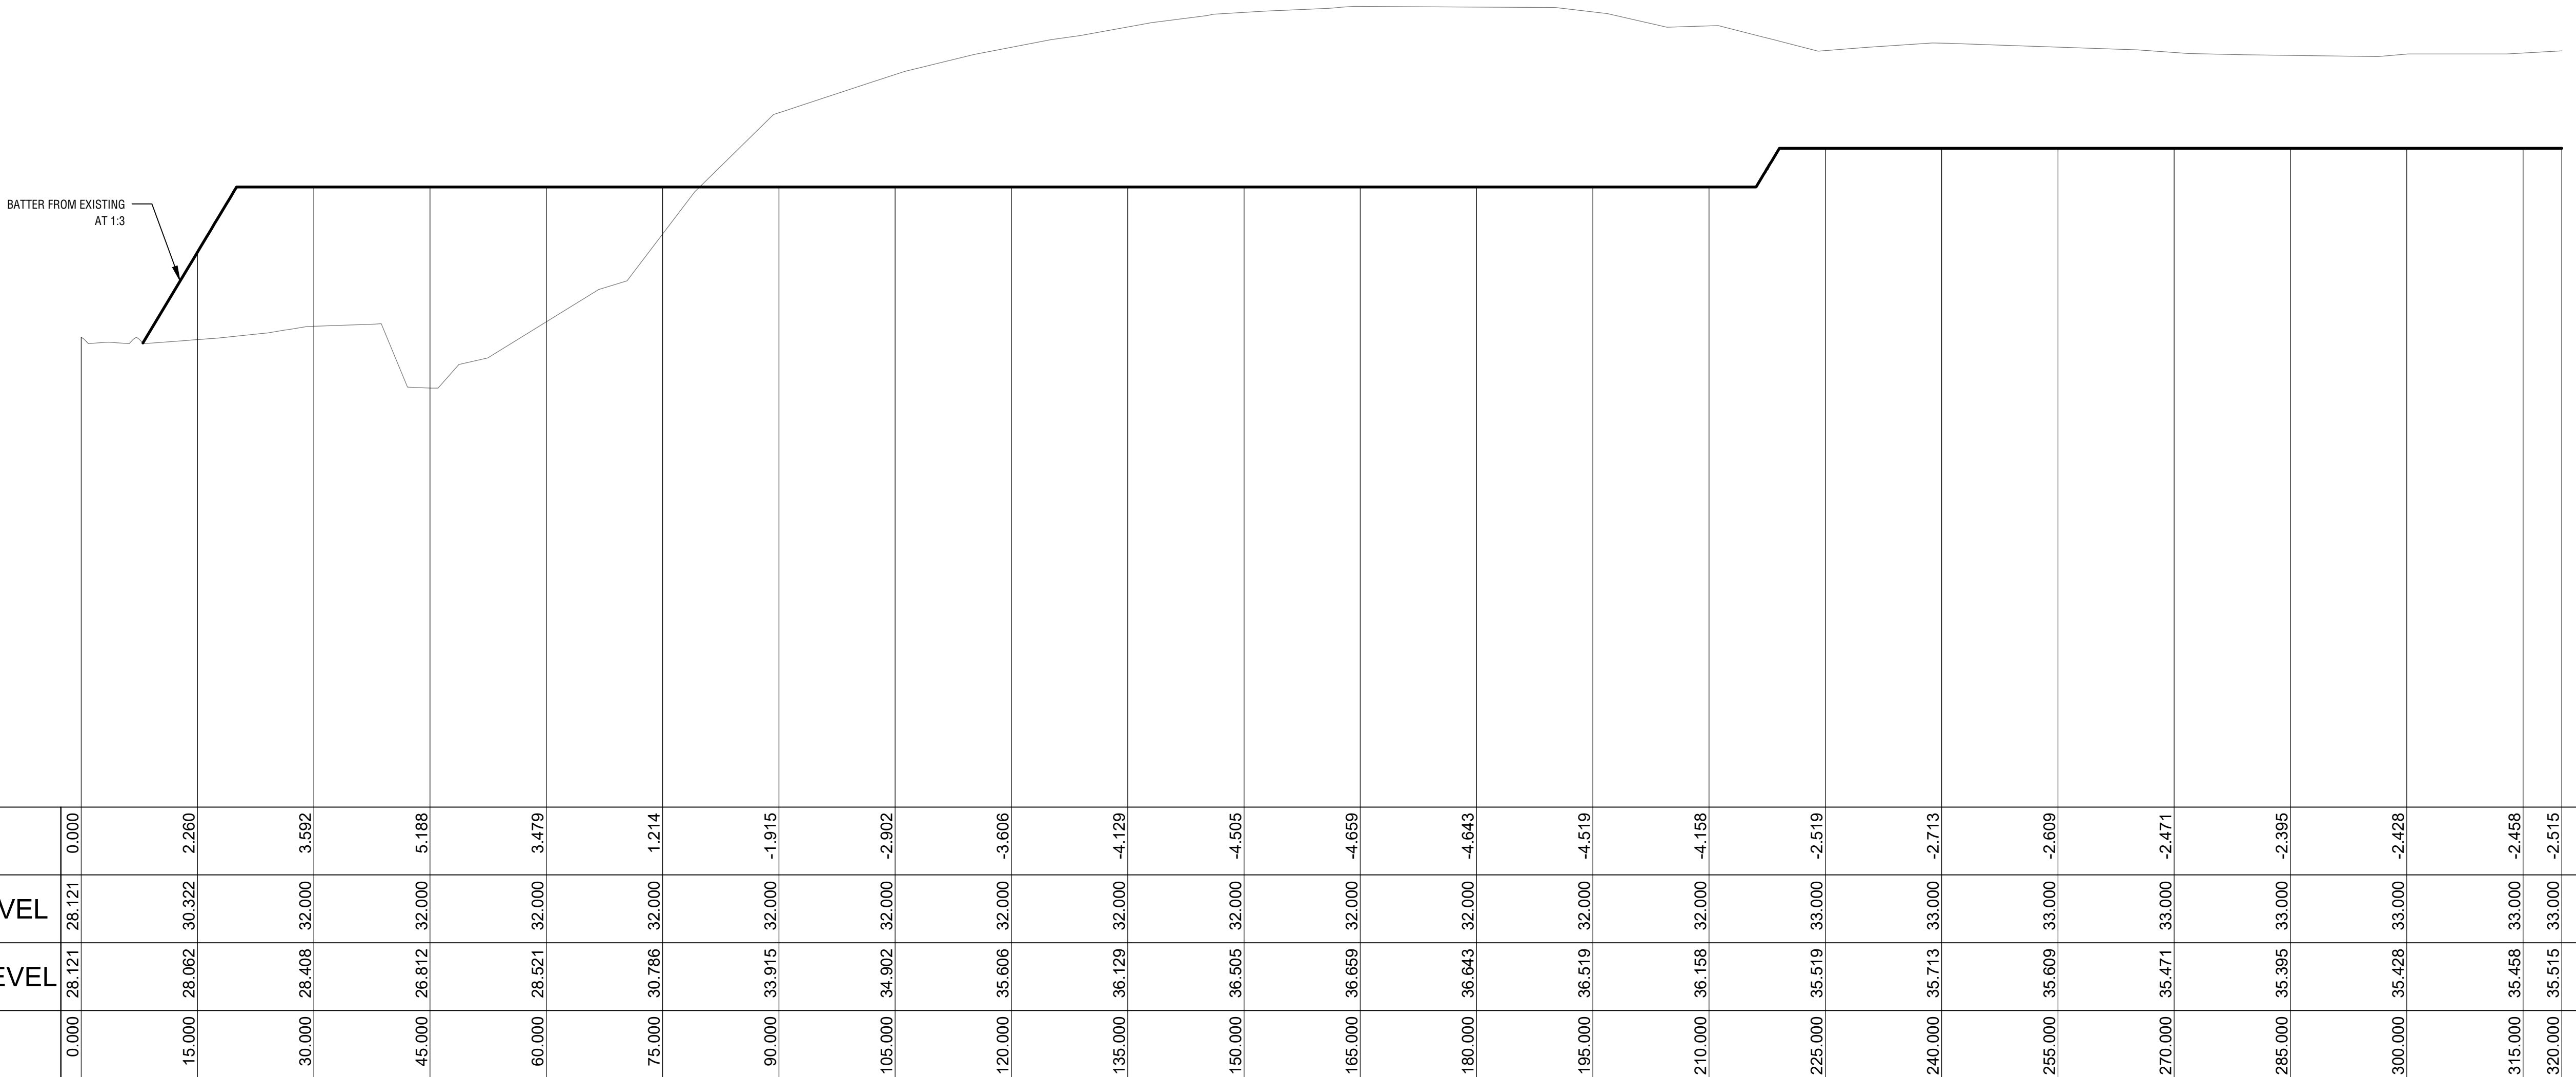

SECTION - EE
HORIZ 1:500
VERT 1:100

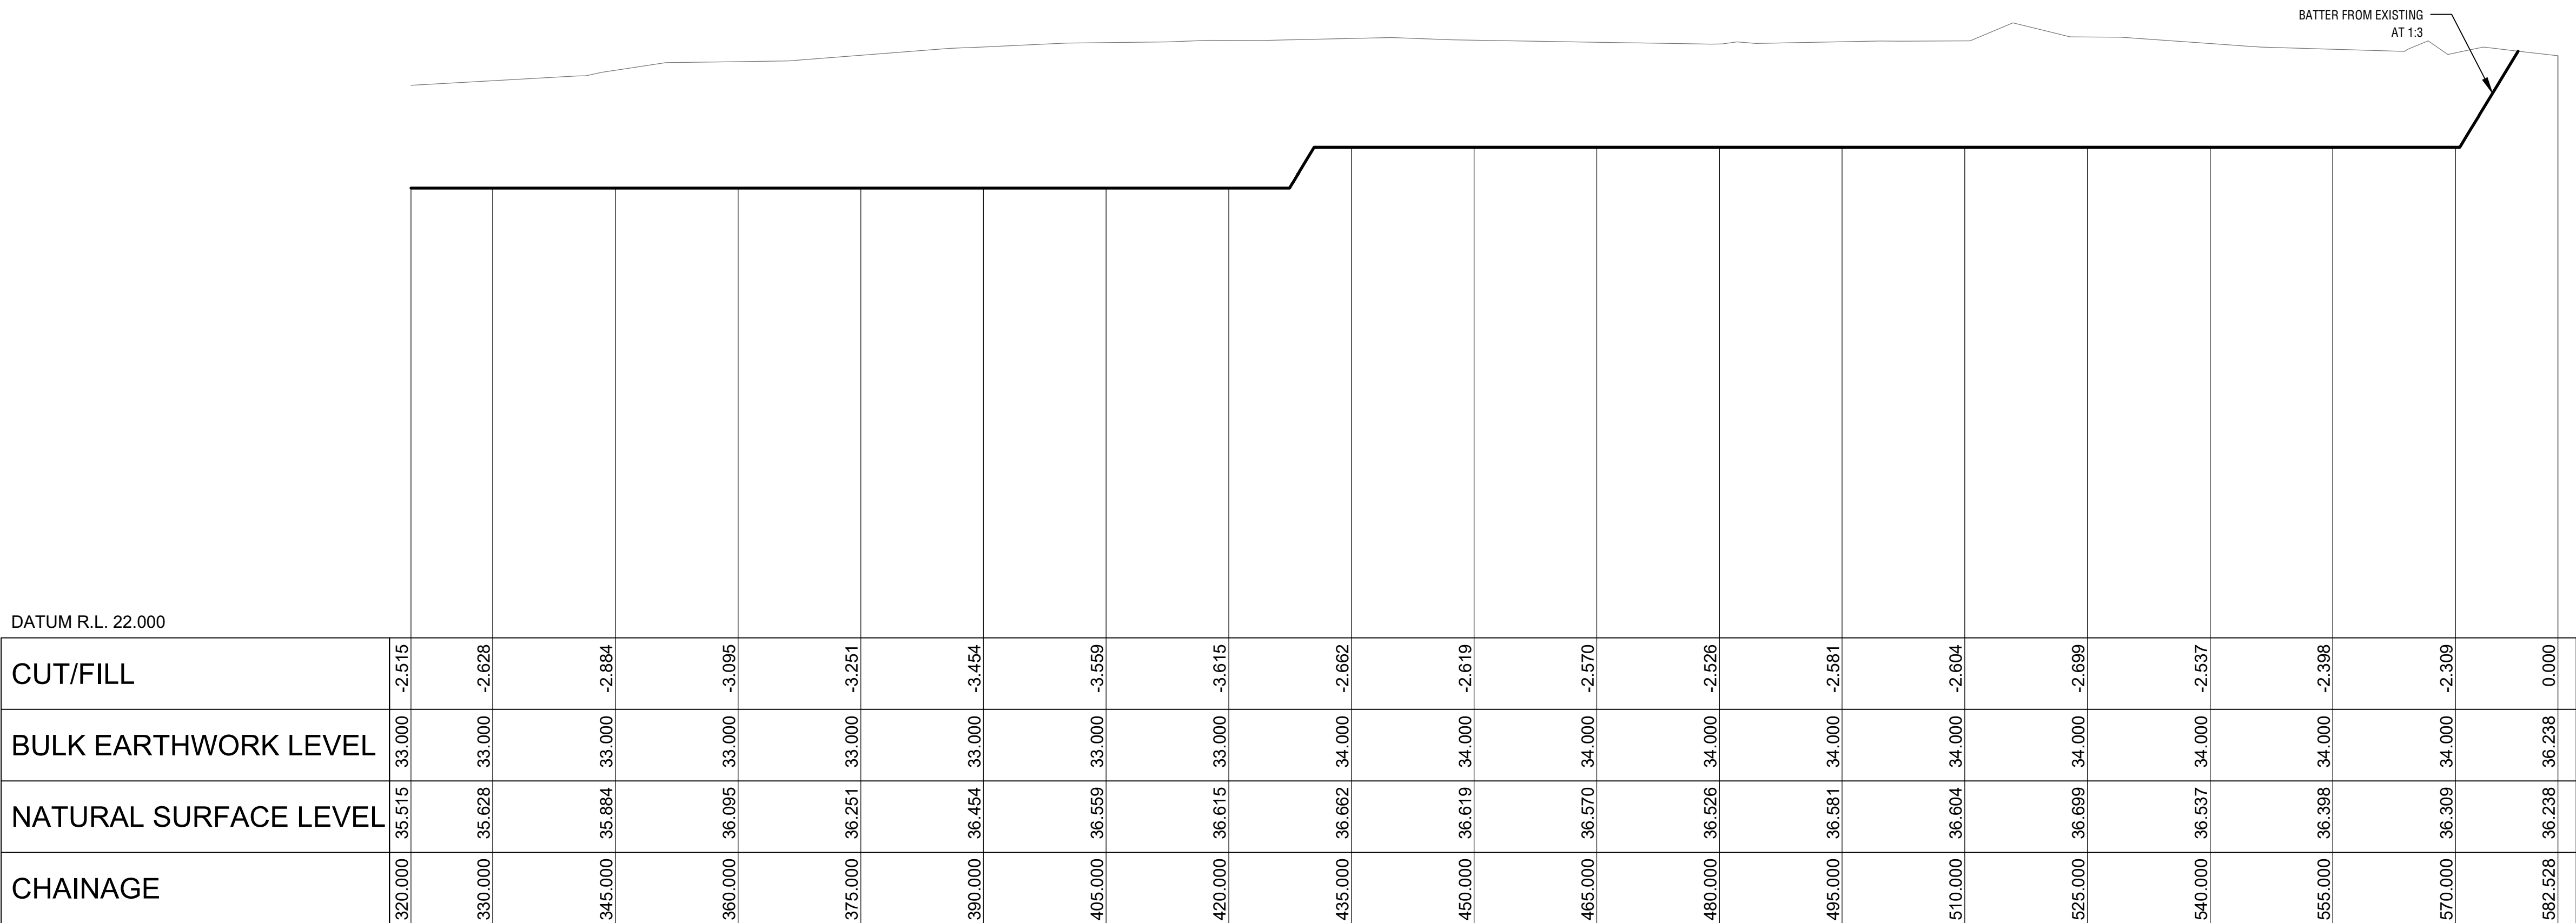

SECTION - EE
HORIZ 1:500
VERT 1:100