




Existing house

Boundary →

Proposed shed
18m wide x 10m
deep

Existing kerb →

360 REAL ESTATE
The Complete Journey

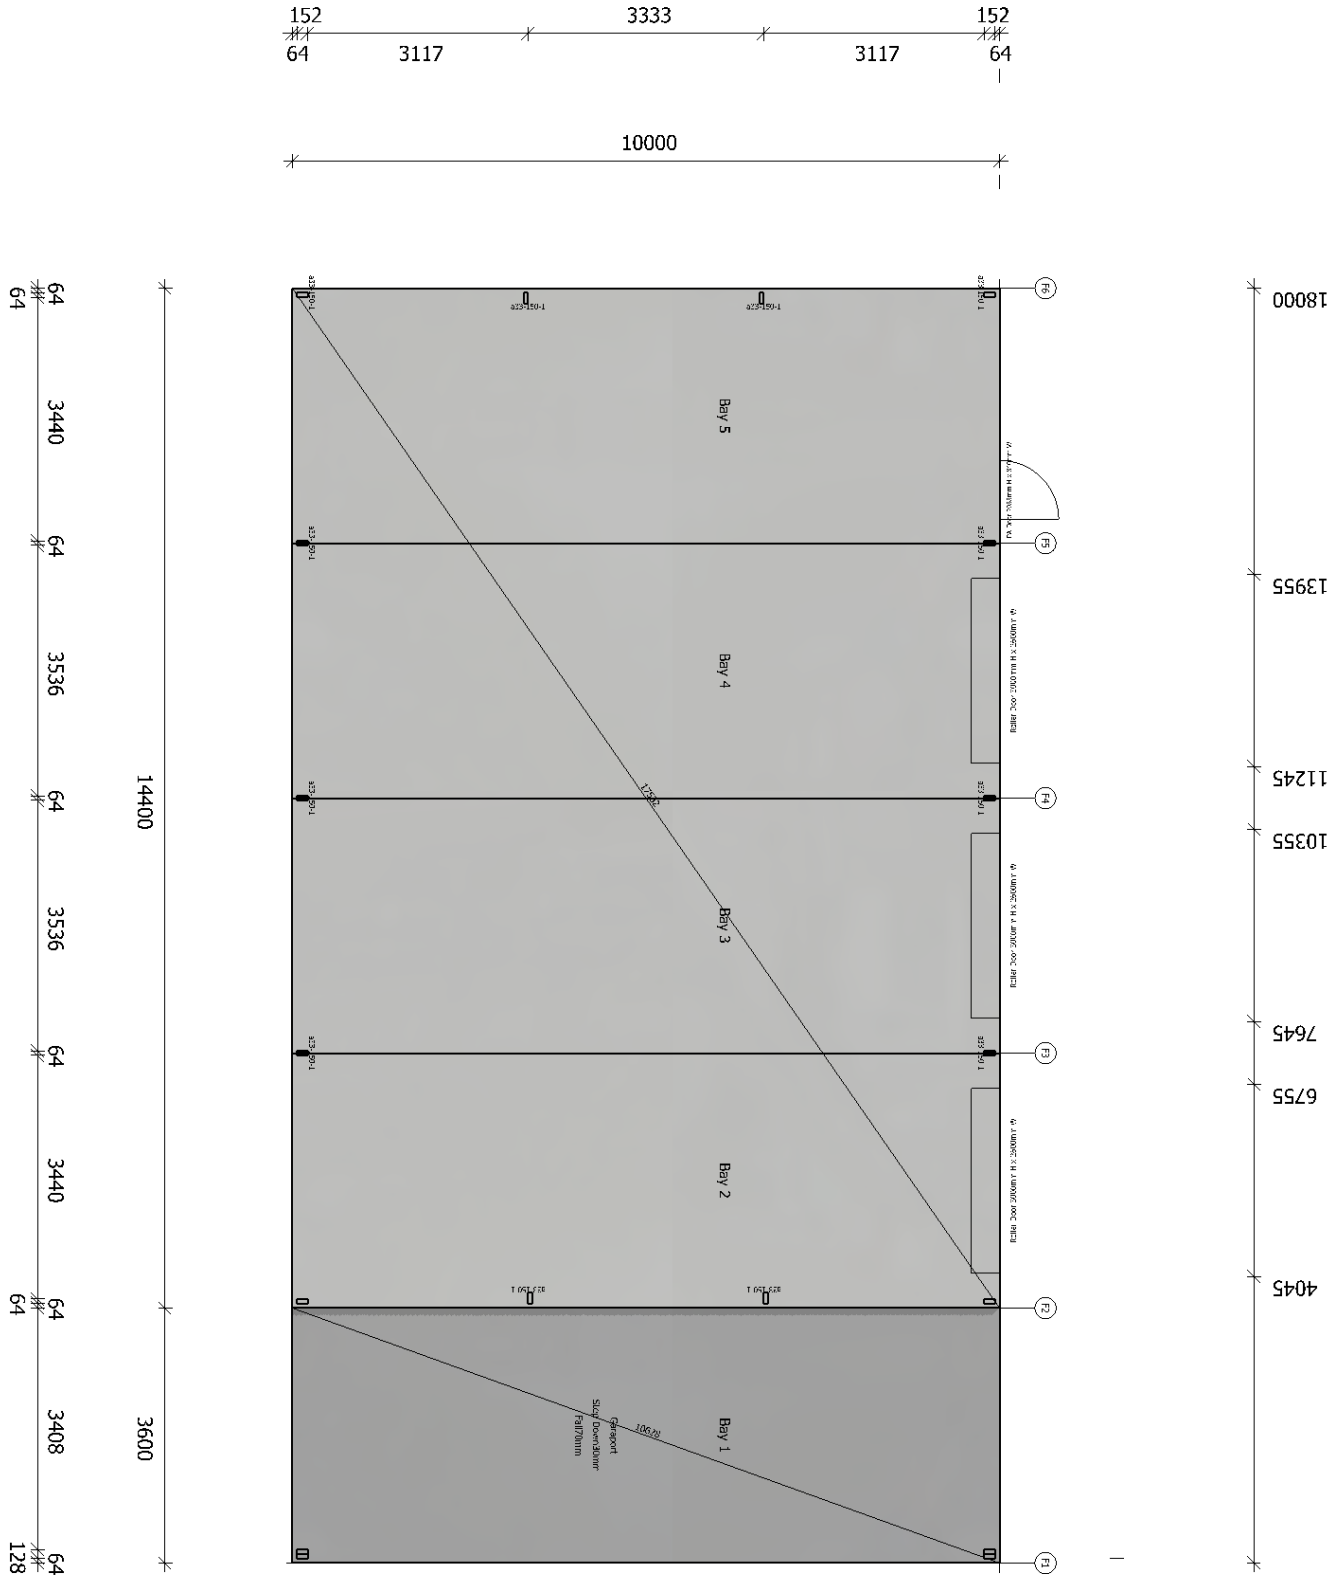

DS Initial



* All Dimensions in mm. Colours shown are examples only. For exact colour samples see your local Totalspan Steel Buildings representative.

* Drawings are not for construction use. Construction drawings will be detailed prior to fabrication.

* Items depicted on the plan and elevations are for illustration purposes and do not imply supply inclusion. Please refer to the quotation and contract specifications for supply inclusions.



SSA Retail Pty Ltd
 74 Platinum Street, , Crestmead, 4132,
 Phone: 07 3827 8000
 Email: sales@totalspan.com.au

258 Hermitage Dr
 The Vines,
 6069

Premier Gable
 Project Number: LN.14511099

23 Apr 2026
 Page 3 of 5



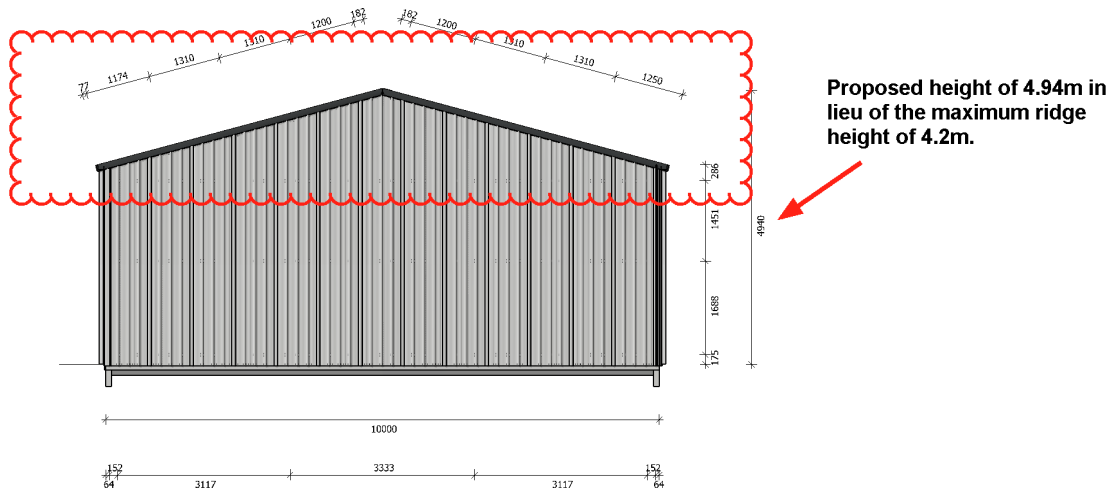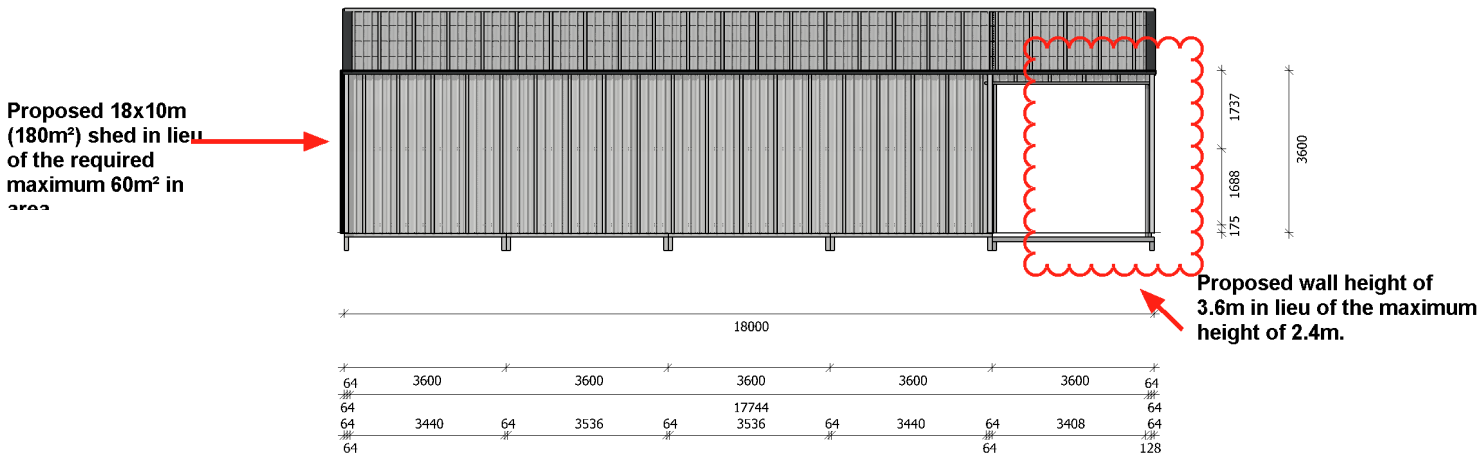

DS Initial

MW LN

* All Dimensions in mm. Colours shown are examples only. For exact colour samples see your local Totalspan Steel Buildings representative.
* Drawings are not for construction use. Construction drawings will be detailed prior to fabrication.
* Items depicted on the plan and elevations are for illustration purposes and do not imply supply inclusion. Please refer to the quotation and contract specifications for supply inclusions.

SSA Retail Pty Ltd
74 Platinum Street, , Crestmead, 4132,
Phone: 07 3827 8000
Email: sales@totalspan.com.au


258 Hermitage Dr

The Vines,
6069

Premier Gable
Project Number: LN.14511099

23 Apr 2026
Page 4 of 5



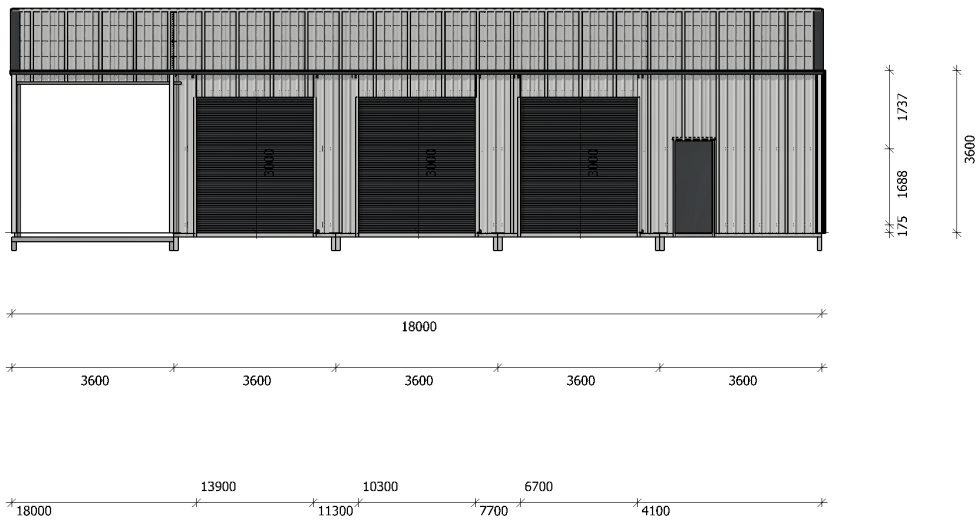

DS
mw

Initial
ln

SSA Retail Pty Ltd
74 Platinum Street, , Crestmead, 4132,
Phone: 07 3827 8000
Email: sales@totalspan.com.au

258 Hermitage Dr
The Vines,
6069

Premier Gable
Project Number: LN.14511099
23 Apr 2026
Page 5 of 5

