

Attachment 2



REV
G

COLOUR LEGEND

- AMENITIES

BREAKOUT

CDC OFFICE

CIRCULATION

CIRCULATION CORRIDOR
- COMMS

DATA HALL

FACILITY MANAGEMENT

FOH

GENERAL STORE
- GENERATOR SWITCHROOM

LOADING

MECH

MECHANICAL INFRASTRUCTURE
- MEETING ROOM

PLANT

SERVICES

SERVICES CORRIDOR

STORE
- TECHNICAL STORE

TENANT OFFICE

VERTICAL CIRCULATION

INTERNAL LAYOUT SHOWN FOR INTERNAL USE ONLY
TO BE REMOVED PRIOR TO EXTERNAL ISSUE


EJE ARCHITECTURE
ACN 002 912 843 | ABN 62 644 649 648
Nominal Architect - Benet Collins | NSW Architects Registration No. 4438
Nominal Architect - Shane Smoed | VIC Architects Registration ADR No. VIC00012
P +61 2 4029 2351 | F +61 2 4029 3551 | E info@eje.com.au | W www.eje.com.au
A 412 KING STREET, NEWCASTLE, NSW 2300

COMPARISON OF THE QUALITY ASSURANCE CHECKS IN VERIFICATION THAT THE DOCUMENT CONFORMS WITH THE REQUIREMENTS OF THE QUALITY PROJECT PLAN WHERE QUALITY ASSURANCE IS INCORPORATED. THIS DOCUMENT IS NOT A SUBSTITUTE FOR INFORMATION PURPOSES ONLY. ON-SITE VERIFICATION IS TO BE USED TO THE EXTENT POSSIBLE.

THE IDEAS, INFORMATION AND CONCEPTS CONTAINED IN THIS DOCUMENT ARE THE PROPERTY OF EJE ARCHITECTURE. PHOTOGRAPHY OR REPRODUCTION OF THIS DOCUMENT AND PASSING IT ON TO OTHERS WITHOUT THE EXPRESS PERMISSION OF EJE ARCHITECTURE IS AN INFRINGEMENT OF COPYRIGHT.

28/02/2025 3:49:44 PM Autodesk Docs (PER-HA-Hazelmere)PER-HA-0-Milestones.rvt

DRAWING TO BE PRINTED/VIEWED IN COLOUR

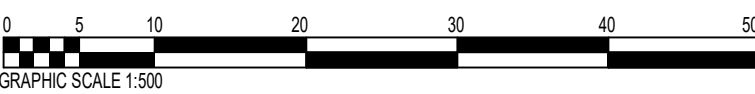


REV	DATE	COMMENTS
A	2025-02-11	PRELIM DA SET, ISSUE FOR INTERNAL REVIEW
B	2025-02-12	PRELIM DA SET, ISSUE FOR CONSULTANT INFORMATION
C	2025-02-24	PRELIM DA SET, ISSUE FOR CONSULTANT INFORMATION
D	2025-02-27	FOR DA APPROVAL
E	2025-03-04	FOR DA APPROVAL, REVISED INTERNAL ROAD & GENERATOR ARRANGEMENT
F	2025-06-04	ACOUSTIC RESPONSE COORDINATION
G	2025-06-27	REVISED DA

DRN	CHD
SK	JC
SK	JC
SK	JC
SK	JC
SK	JOSB
JT	JC

CLIENT: CDC DATA CENTRES

PROJECT: HAZELMERE DATA CENTRE - HA1

178-196 Bushmead Road Hazelmere, WA
6055 Australia
DRAWING: SITE FLOOR PLAN

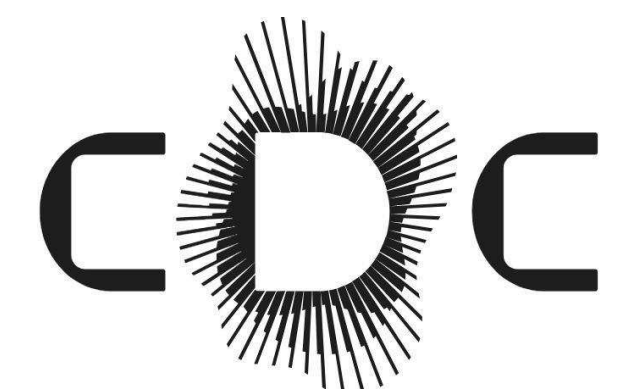

WORK IN FIGURED DIMENSIONS IN PREFERENCE TO SCALE. CHECK DIMENSIONS AND LEVELS ON SITE PRIOR TO THE ORDERING OF MATERIALS OR THE COMMENCEMENT OF WORKSHOP DRAWINGS. IF IN DOUBT ASK, REPORT ALL ERRORS AND OMISSIONS.

DRAWN: JT DATE: 2026-08-27 SCALES: 1:500 @A0

PROJECT No.: 16124 PHASE: DA DRAWING No.: DA04

EJE

REV: G



EJC ARCHITECTURE


ACE 002 912 8631 FAX 002 664 640 649
Non-Registered Architect - Barname Collins | NSW Architects Registration No. 4438
Nominated Architect - Barname Collins | NSW Architects Registration No. AC200002
P+61 2 4029 2353 F+61 2 4026 3095 Email@eja.com.au Web@ eja.com.au
412 KING STREET, NEWCASTLE, NSW 2300

COMPLETION OF THE QUALITY ASSURANCE CHECKS IS VERIFICATION THAT THE DOCUMENT CONFORMS WITH THE REQUIREMENTS OF A QUALITY PROJECT PLAN. WHERE QUALITY ASSURANCE IS INCOMPLETE THIS DOCUMENT IS PRELIMINARY FOR INFORMATION PURPOSES ONLY OR ON SUCH BASIS AS TO BE USED AT THE USER'S RISK.

THE IDEAS, INFORMATION AND CONTENTS CONTAINED IN THIS DOCUMENT ARE THE PROPERTY OF EJC ARCHITECTURE. PHOTOCOPYING OR REPRODUCING THIS DOCUMENT AND PASSING IT OFF WITHOUT THE EXPRESS PERMISSION OF EJC ARCHITECTURE IS AN INFRINGEMENT OF COPYRIGHT ©

27/08/2025 12:35:25 PM Autodesk Docs PER-Haz Hazlewood-PER-HA-Mesplemper

CLIENT: **CDC DATA CENTRES**

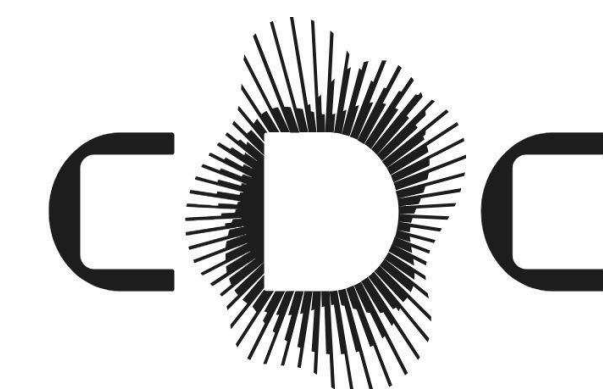

PROJECT: **HAZELMERE DATA CENTRE - HA1**

178-196 Bushmead Road Hazelmere, WA
6055 Australia

DRAWING : **SITE 3D MASSING**


WORK IN FIGURED DIMENSIONS IN PREFERENCE TO SCALE. CHECK DIMENSIONS AND LEVELS ON SITE PRIOR TO THE ORDERING OF MATERIALS OR THE COMPLETION OF WORKSHOP DRAWINGS. IF IN DOUBT ASK. REPORT ALL ERRORS AND OMISSIONS.

DRAWN: JT DATE: 2026-08-27 SCALES:

PROJECT No: **16124** PHASE: **DA** DRAWING No: **DA05**

EJE

REV :
G

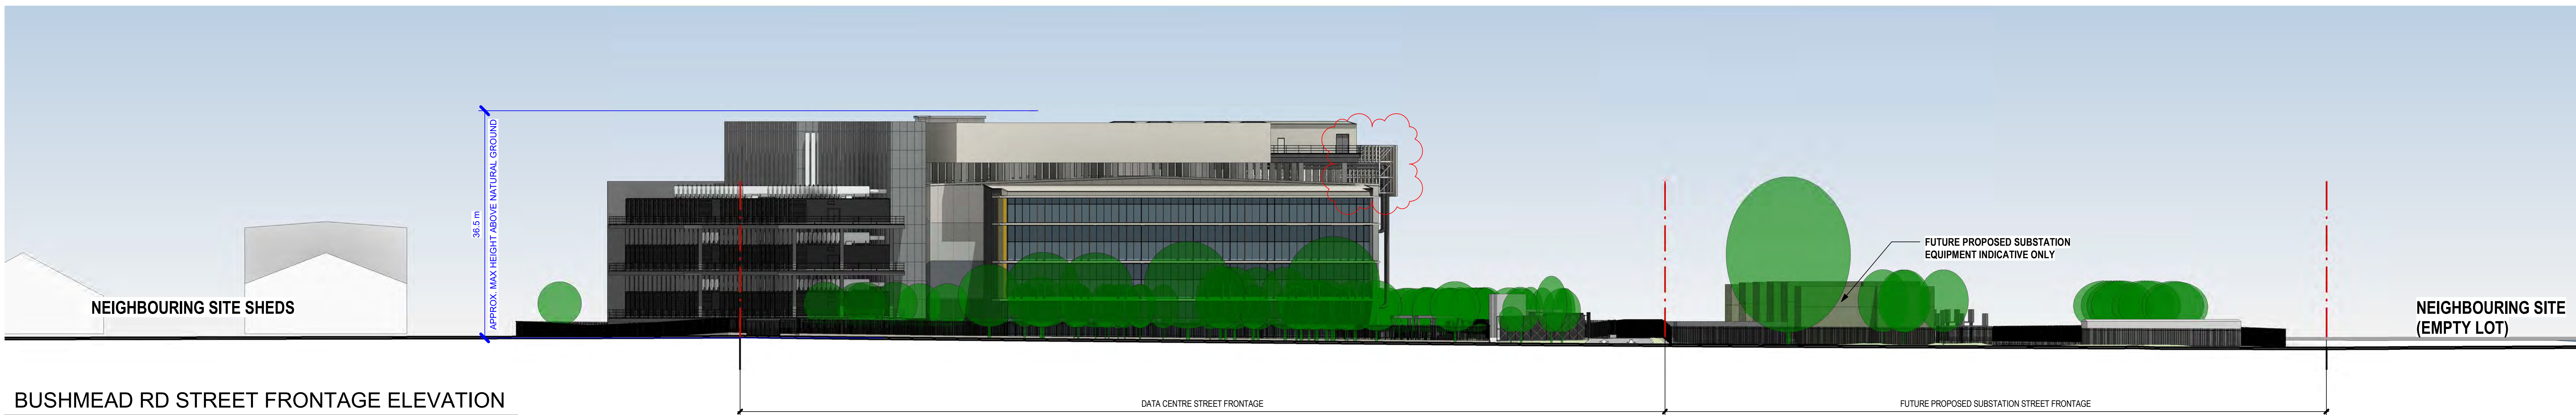

BUSHMEAD RD STREET FRONTAGE ELEVATION
1 : 400

REV	DATE	COMMENTS	DRN	CHD
A	2026-02-11	PRELIM DA SET, ISSUE FOR INTERNAL REVIEW	SK	JC
B	2026-02-12	PRELIM DA SET, ISSUE FOR CONSULTANT INFORMATION	SK	JC
C	2026-02-24	PRELIM DA SET, ISSUE FOR CONSULTANT INFORMATION	SK	JC
D	2026-02-27	FOR DA APPROVAL	SK	JC
E	2026-03-04	FOR DA APPROVAL, REVISED INTERNAL ROAD & GENERATOR ARRANGEMENT	SK	JCSB
F	2026-06-04	ACOUSTIC RESPONSE COORDINATION	SK	JC
G	2026-06-27	REVISED DA	JT	JC



COLOUR LEGEND						
AMENITIES	CIRCULATION CORRIDOR	FACILITY MANAGEMENT	GENERATOR SWITCHROOM	MECHANICAL INFRASTRUCTURE	SERVICES CORRIDOR	VERTICAL CIRCULATION
BREAKOUT	COMMS	FOH	LOADING	MEETING ROOM	STORE	
CDC OFFICE	DATA HALL	GENERAL STORE	MECH	PLANT	TECHNICAL STORE	
CIRCULATION				SERVICES	TENANT OFFICE	

**INTERNAL LAYOUT SHOWN FOR INTERNAL USE ONLY
TO BE REMOVED PRIOR TO EXTERNAL ISSUE**

EJE ARCHITECTURE
ACN 002 912 843 | ABN 62 644 645 648
Nominated Architect - Sydney Office | NSW Architects Registration No. 4438
Nominated Architect - Shane Simcoe | VIC Architects Registration ADR No. VIC00012
P +61 2 4629 2351 | F +61 2 4629 3551 | E enquiries@eje.com.au | W www.eje.com.au
A 412 KING STREET, NEWCASTLE, NSW 2300

DRAWING TO BE PRINTED/VIEWED IN COLOUR

GRAPHIC SCALE 1:250

TRUE NORTH

REV	DATE	COMMENTS	DRN	CHD
A	2026-02-11	PRELIM DA SET, ISSUE FOR INTERNAL REVIEW	SK	JC
B	2026-02-12	PRELIM DA SET, ISSUE FOR CONSULTANT INFORMATION	SK	JC
C	2026-02-24	PRELIM DA SET, ISSUE FOR CONSULTANT INFORMATION	SK	JC
D	2026-02-27	FOR DA APPROVAL	SK	JC
E	2026-03-04	FOR DA APPROVAL, REVISED INTERNAL ROAD & GENERATOR ARRANGEMENT	SK	JCSB
F	2026-06-04	ACOUSTIC RESPONSE COORDINATION	SK	JC
G	2026-06-27	REVISED DA	JT	JC

CLIENT: CDC DATA CENTRES

PROJECT: HAZELMERE DATA CENTRE - HA1
178-196 Bushmead Road Hazelmere, WA
6055 Australia
DRAWING: GA GROUND FLOOR PLAN

WORK IN FIGURED DIMENSIONS IN PREFERENCE TO SCALE. CHECK DIMENSIONS AND LEVELS ON SITE PRIOR TO THE ORDERING OF MATERIALS OR THE COMMENCEMENT OF WORKSHOP DRAWINGS. IF IN DOUBT ASK, REPORT ALL ERRORS AND OMISSIONS.


DRAWN: JT DATE: 2026-08-27 SCALES: 1:250 @A0

PROJECT No: **16124** PHASE: **DA** DRAWING No: **DA10**

REV: **G**

[illegible]

REV
F

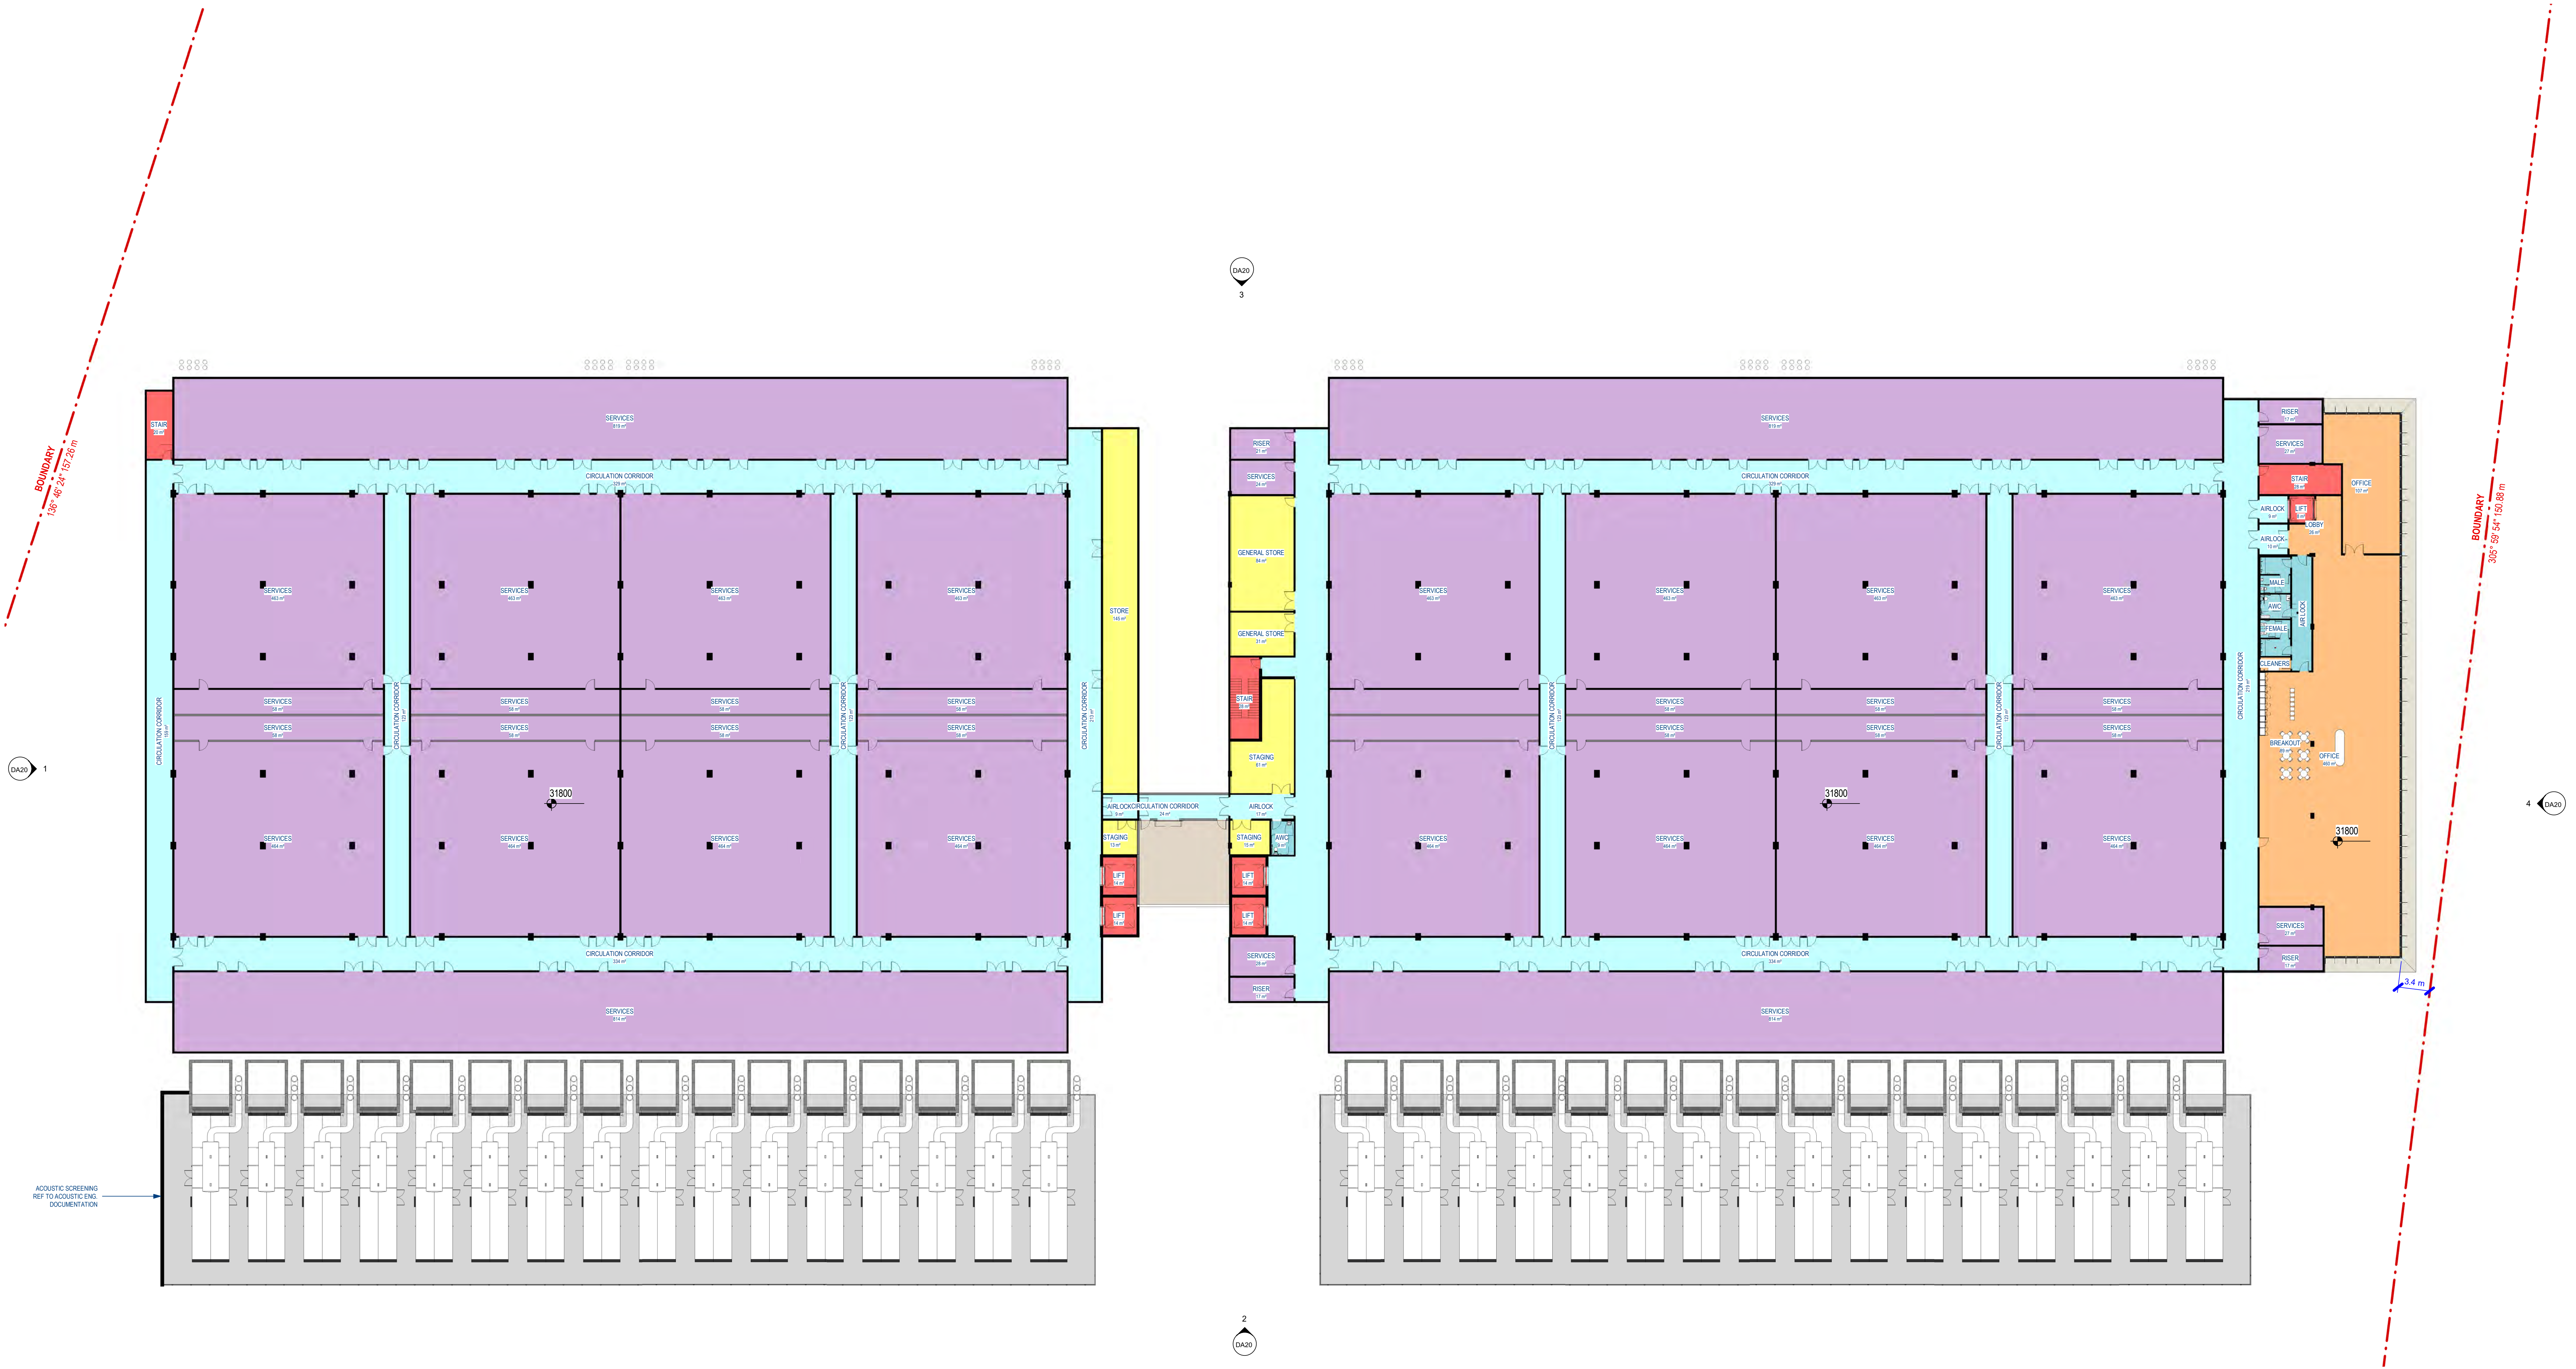

COLOUR LEGEND

- | | | | | | | |
|-------------|----------------------|---------------------|----------------------|---------------------------|-------------------|----------------------|
| AMENITIES | CIRCULATION CORRIDOR | FACILITY MANAGEMENT | GENERATOR SWITCHROOM | MECHANICAL INFRASTRUCTURE | SERVICES CORRIDOR | VERTICAL CIRCULATION |
| BREAKOUT | COMMS | FOH | LOADING | MEETING ROOM | STORE | |
| CDC OFFICE | DATA HALL | GENERAL STORE | MECH | PLANT | TECHNICAL STORE | |
| CIRCULATION | | | | | TENANT OFFICE | |

INTERNAL LAYOUT SHOWN FOR INTERNAL USE ONLY
TO BE REMOVED PRIOR TO EXTERNAL ISSUE

EJE ARCHITECTURE
ACN 002 912 843 | ABN 62 644 649 648
Nominated Architect - Sydney Office | NSW Architects Registration No. 4458
Nominated Architect - Shane Smode | VIC Architects Registration ADR No. VIC00012
P +61 2 4029 2351 | F +61 2 4029 3051 | E info@eje.com.au | W www.eje.com.au
A 412 KING STREET, NEWCASTLE, NSW 2300

DRAWING TO BE PRINTED/VIEWED IN COLOUR



GRAPHIC SCALE 1:250




REV	DATE	COMMENTS
A	2026-02-11	PRELIM DA SET, ISSUE FOR INTERNAL REVIEW
B	2026-02-12	PRELIM DA SET, ISSUE FOR CONSULTANT INFORMATION
C	2026-02-24	PRELIM DA SET, ISSUE FOR CONSULTANT INFORMATION
D	2026-02-27	FOR DA APPROVAL
E	2026-06-04	ACOUSTIC RESPONSE COORDINATION
F	2026-08-27	REVISED DA

DRN	CHD
SK	JC
SK	JC
SK	JC
SK	JC
SK	JC
JT	JC

CLIENT : CDC DATA CENTRES

PROJECT : HAZELMERE DATA CENTRE - HA1

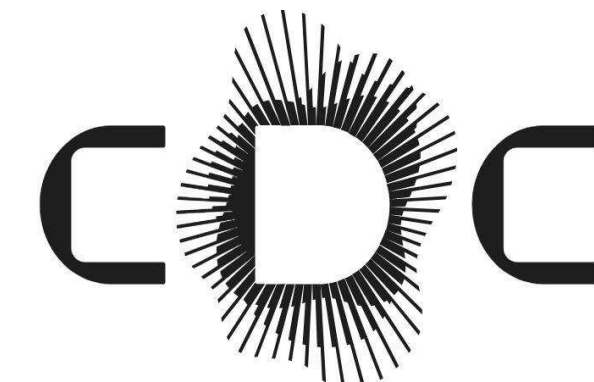

178-196 Bushmead Road Hazelmere, WA
6055 Australia
DRAWING : GA LEVEL 3 FLOOR PLAN

WORK IN FIGURED DIMENSIONS IN PREFERENCE TO SCALE. CHECK DIMENSIONS AND LEVELS ON SITE PRIOR TO THE ORDERING OF MATERIALS OR THE COMPLETION OF WORKSHOP DRAWINGS. IF IN DOUBT ASK, REPORT ALL ERRORS AND OMISSIONS.

DRAWN : JT DATE : 2026-08-27 SCALES : 1:250 @A0

PROJECT No : 16124 PHASE : DA DRAWING No : DA13

EJE

REV: F

