


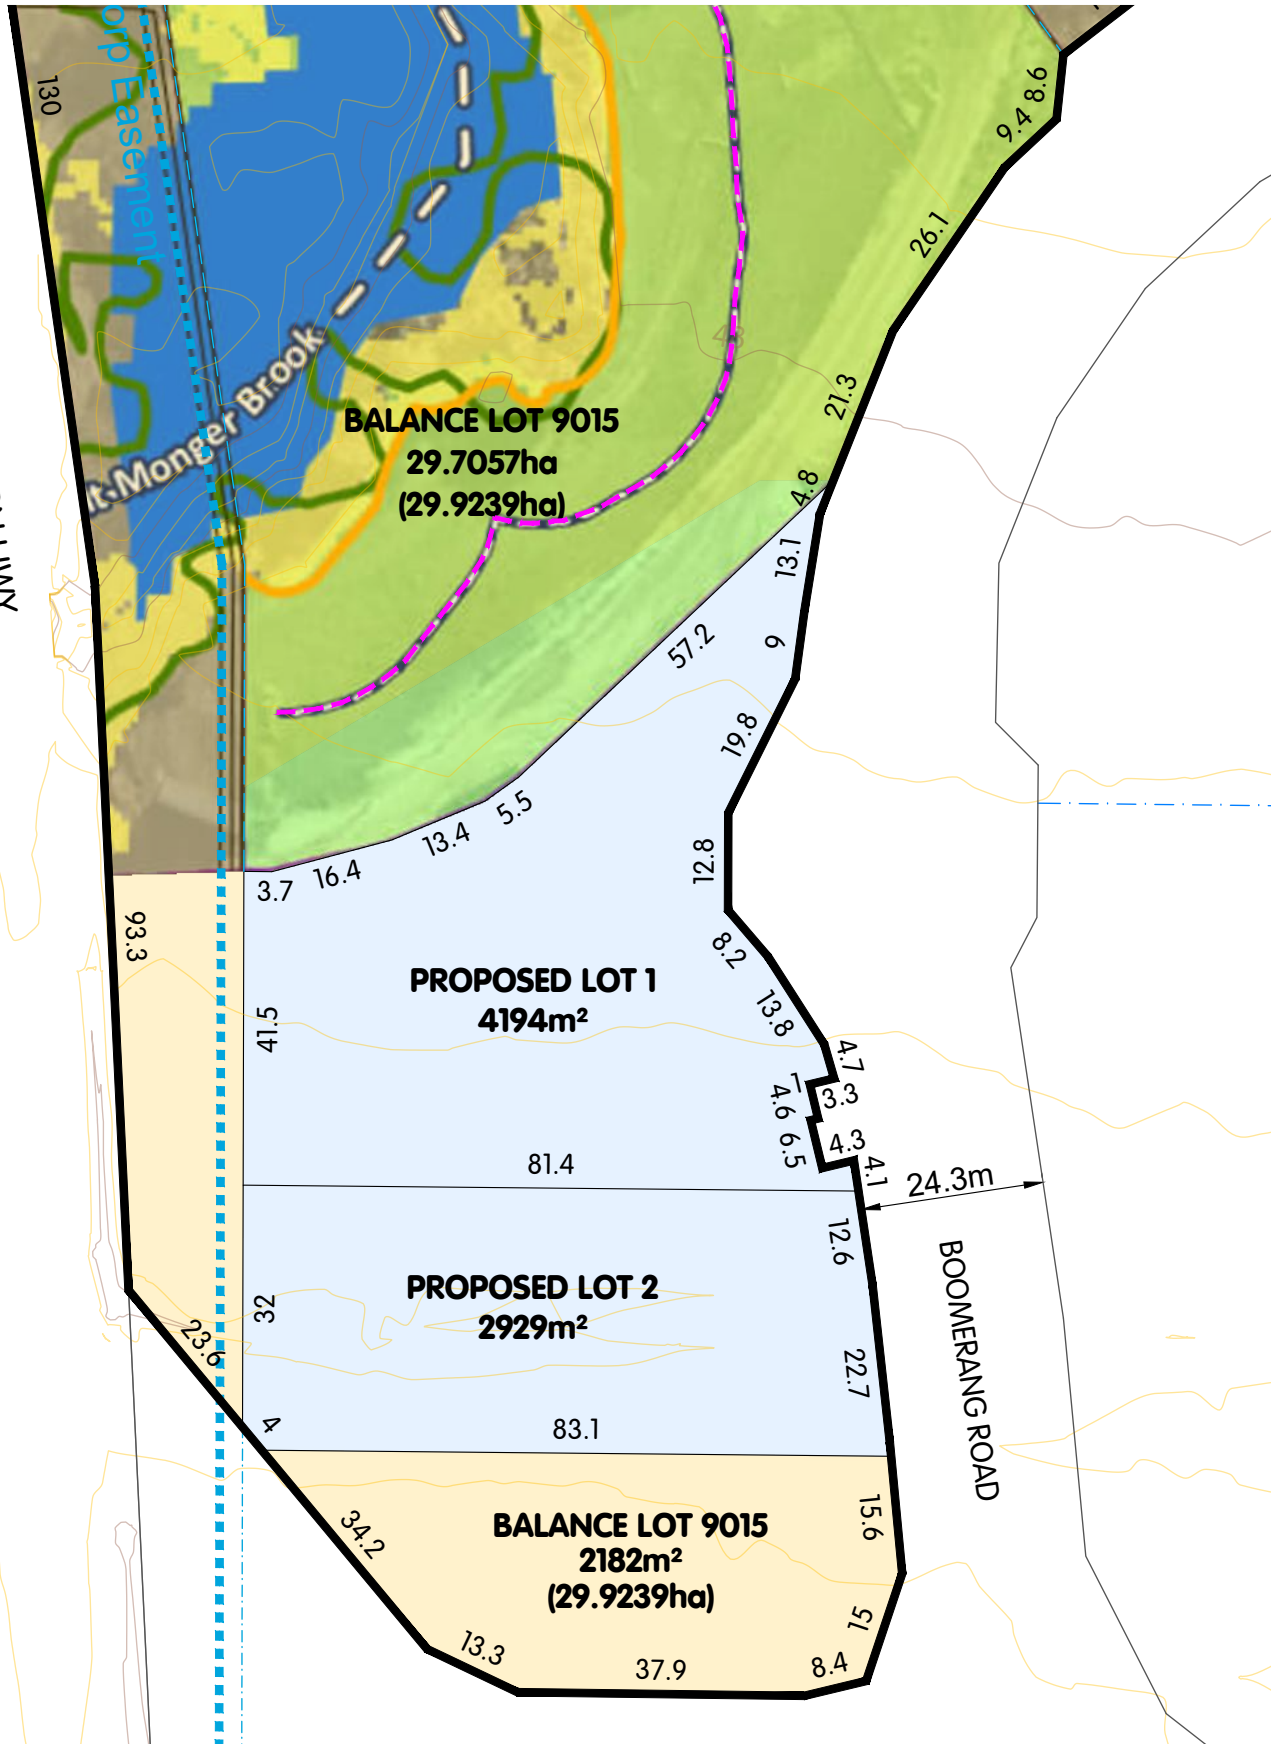


GREAT NORTHERN HWY



----- FORESHORE AREA BOUNDARY

GREAT NORTHERN HWY

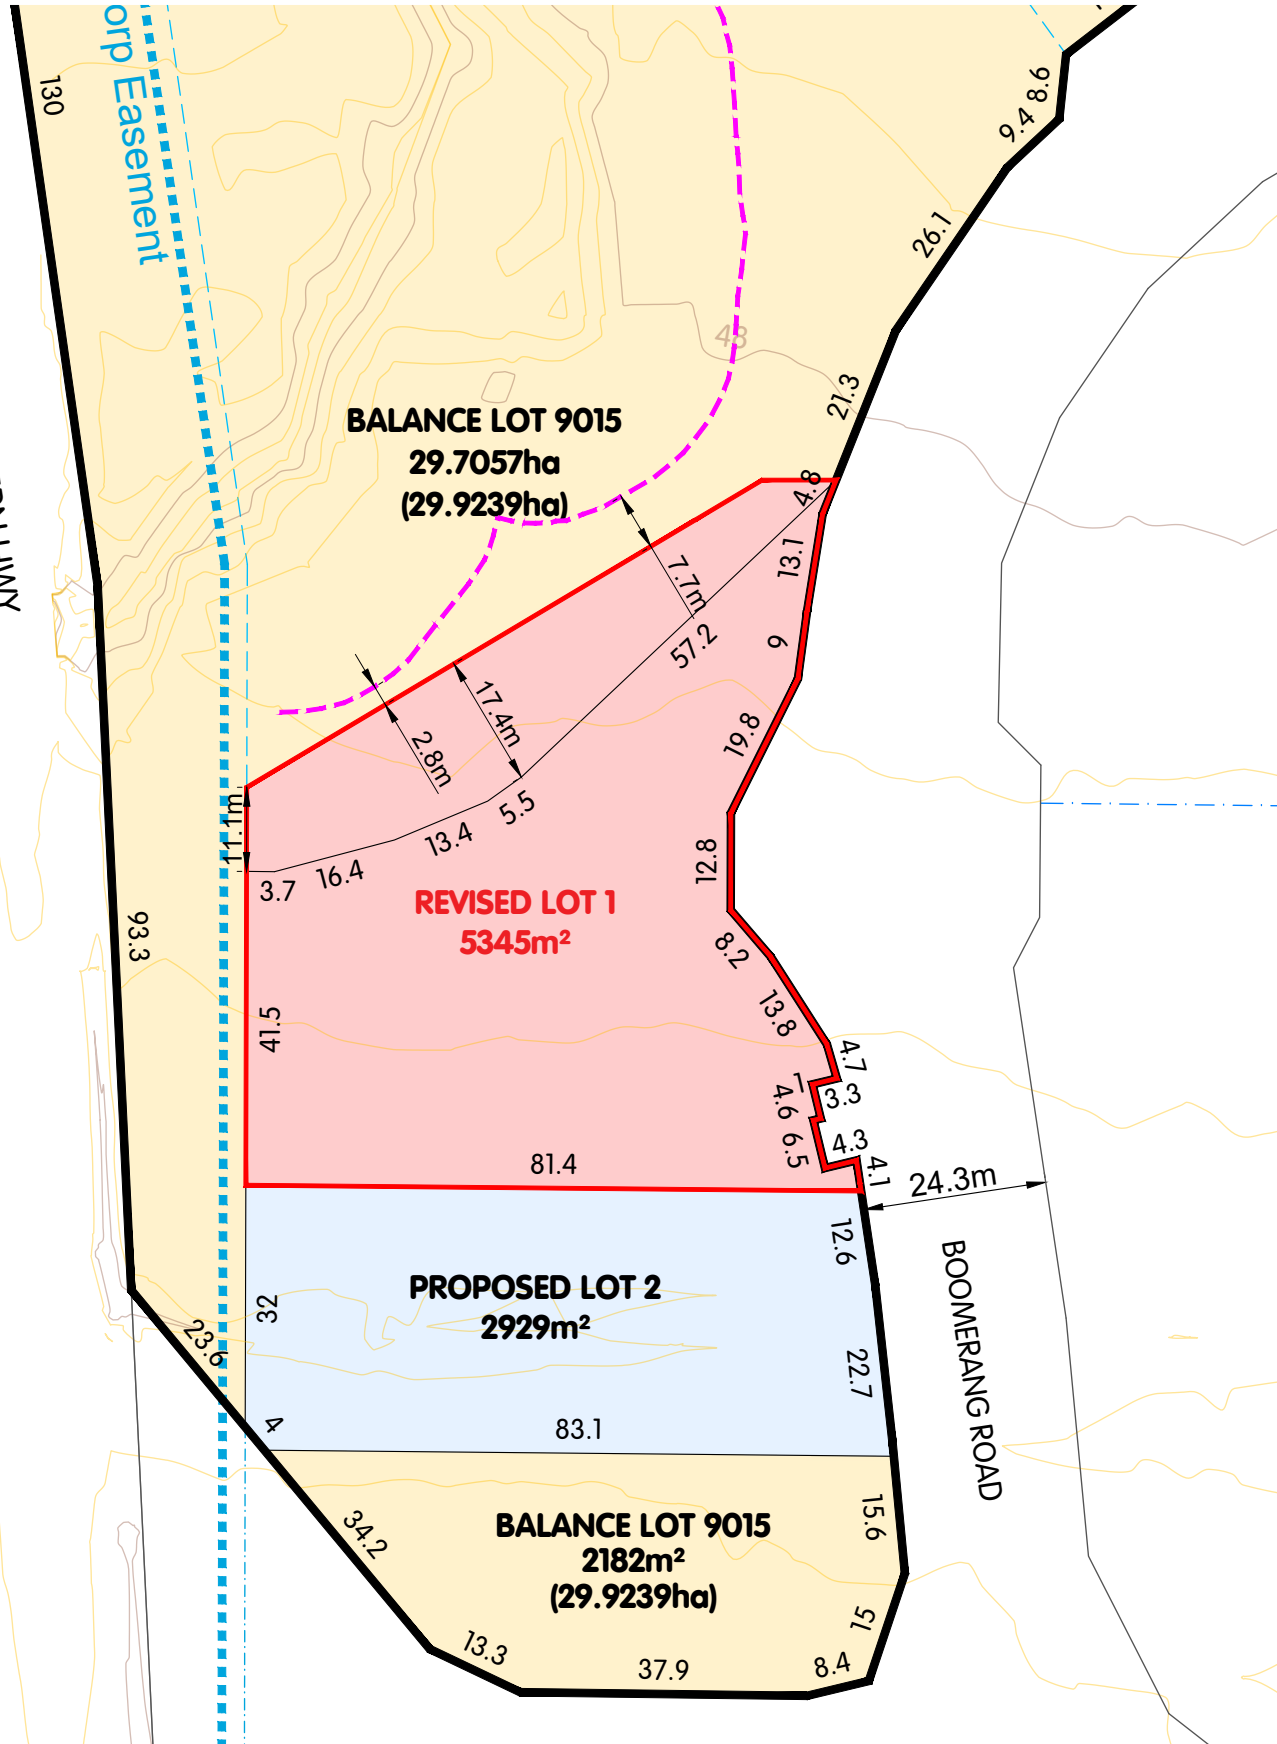

DRAFT CONCEPT

COMMERCIAL + PUMP STATION - SUBDIVISION PLAN
Lot 9015 Great Northern Highway, Kingsford Estate
City of Swan



CADASTRAL INFORMATION
SOURCE: MNG
YYMMDD: 220622
DWG REF: 97797lots-9999bl-PCG94
PROJECTION: PCG94

HATCH

SIZE A3 1:1000
0 metres 10 20 30 40 50

B	MODIFY LOT SIZE	260227	SB	DRAFT
A	FIRST ISSUE	240723	SB	TT
REV	DESCRIPTION	YYMMDD	DRAWN	APPRD

REF NO.	DRAW NO.	REV.
H000103	RD1 019	B

DISCLAIMER: ISSUED FOR DESIGN INTENT ONLY. ALL AREAS AND DIMENSIONS ARE SUBJECT TO DETAIL DESIGN AND SURVEY.