

LEGEND

EXTENT OF WORKS

LOT BOUNDARY

CONCRETE PATH & PAVAM RAMP (BY BUILDER)

EXISTING DWELLING

EXISTING CONCRETE LANDING

PRIVATE COURTYARD (BY BUILDER)

POTENTIAL FUTURE WORKS AREA (BY BUILDER)

POTENTIAL FUTURE DWELLING (BY BUILDER)

UNIT BRICK PAVING (BY BUILDER)

TURF (IRRIGATED)

GARDEN BED PLANTING (IRRIGATED) AREAS

MULCH ONLY GARDEN BEDS



DESIGNED BY: CT

DRAWING BY: BM

SCALE: 1:200 @ A1

DRAWING NUMBER: ASP003-01-301

STAGE OR PHASE: STAGES 1 & 2

DRAWING TITLE: HARDSHIP PLAN - STAGES 1 & 2

CLIENT: ASPEN GROUP PTY LTD

PROJECT: 13 ELVIRE STREET, VILEASH, WA

© COPYRIGHT OF THE DRAWING IS VESTED WITH CONSIDERED SPACE PTY LTD.

ISSUE FOR CONSTRUCTION

ISSUE FOR INFORMATION - RECORD PAVING ETC.





EMAIL: info@consideredspace.com.au

WEBSITE: www.consideredspace.com.au

PHONE: +61 8 880 124

NOTE : FINAL SPECIES TO BE NOMINATED IN CONSULTATION WITH COUNCIL AND SUBJECT TO AVAILABILITY

Key	Botanic Name	Pot	Spacing	Qty.
EUT	Eucalyptus torquata	45 Litre	AS SHOWN	2
ELV	Eucalyptus viticris	45 Litre	AS SHOWN	3
LDI	Lagerstroemia indica 'Fauvel'	45 Litre	AS SHOWN	13
PIB	Pyrus calleryana 'Bradford'	1500 Litre	AS SHOWN	2
PIV	Pyrus calleryana 'Avalon'	45 Litre	AS SHOWN	9
PN	Pyrus nivalis 'Snow Pearl'	100 Litre	AS SHOWN	13
PU	Pyrus ussuriensis	300 Litre	AS SHOWN	6
TRS	Traditcia sebifera 'Chinese Tallow'	100 Litre	AS SHOWN	3

Key	Botanic Name	Pot	Spacing	Qty.
Tr1ja	Trachelospermum jasminoides	130mm	600 mm	45

Key	Botanic Name	Percent	Spacing	Pot	Clay
Base	Banksia ashbyi (dwarf)	12.5	600 mm	130mm	93
Bani	Banksia nivea	12.5	600 mm	130mm	93
Chipp	Chamaelacium 'Purple Pride'	12.5	600 mm	130mm	93
Ergl	Fremontia gibbera 'Ballala Gold'	12.5	600 mm	130mm	93
Grpl	Gravillea 'Pink Profusion'	12.5	600 mm	130mm	93
Grsl	Gravillea 'Scarlet Moon'	12.5	600 mm	130mm	93
Meco	Melaleuca conothamnoides	12.5	600 mm	130mm	93
Weir	Melaleuca Fuscica	12.5	600 mm	130m	93

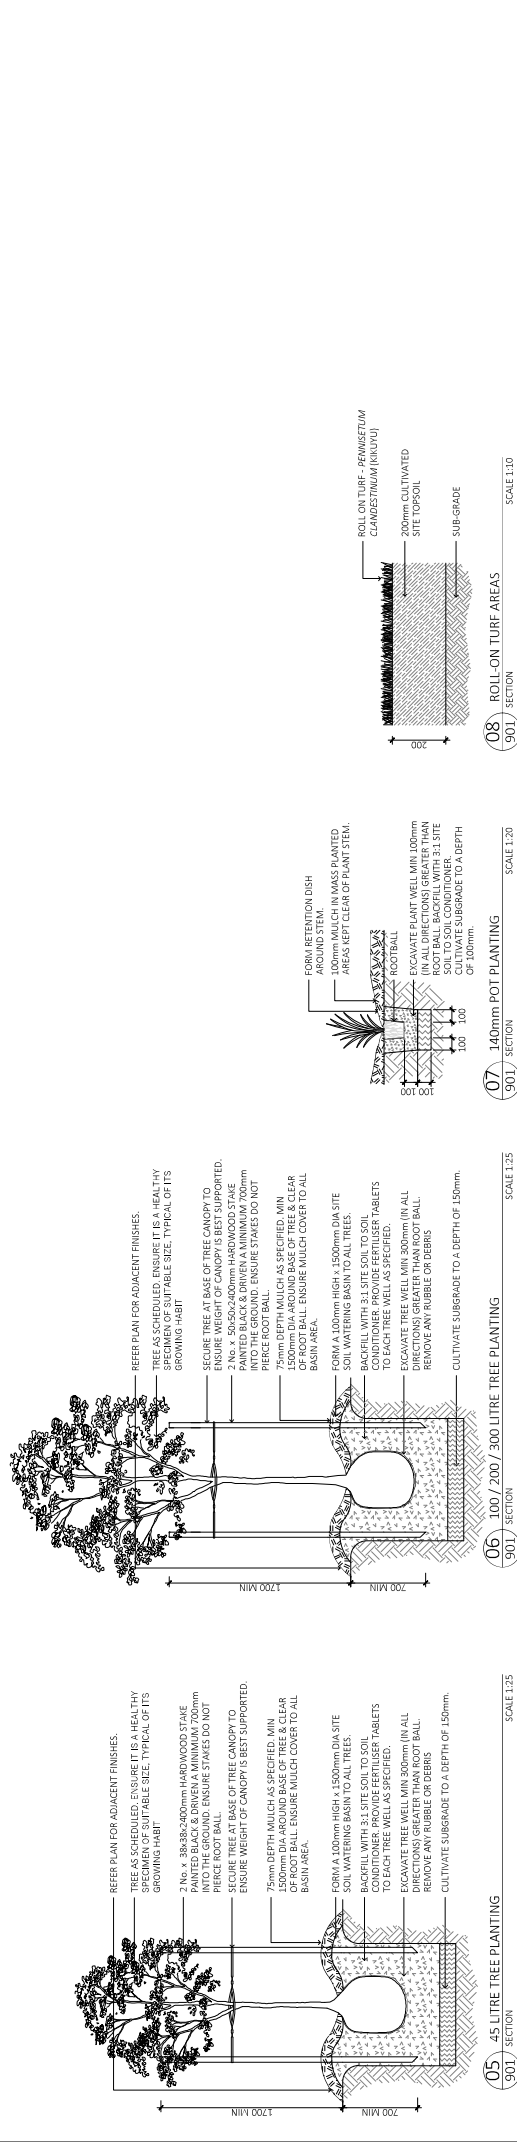
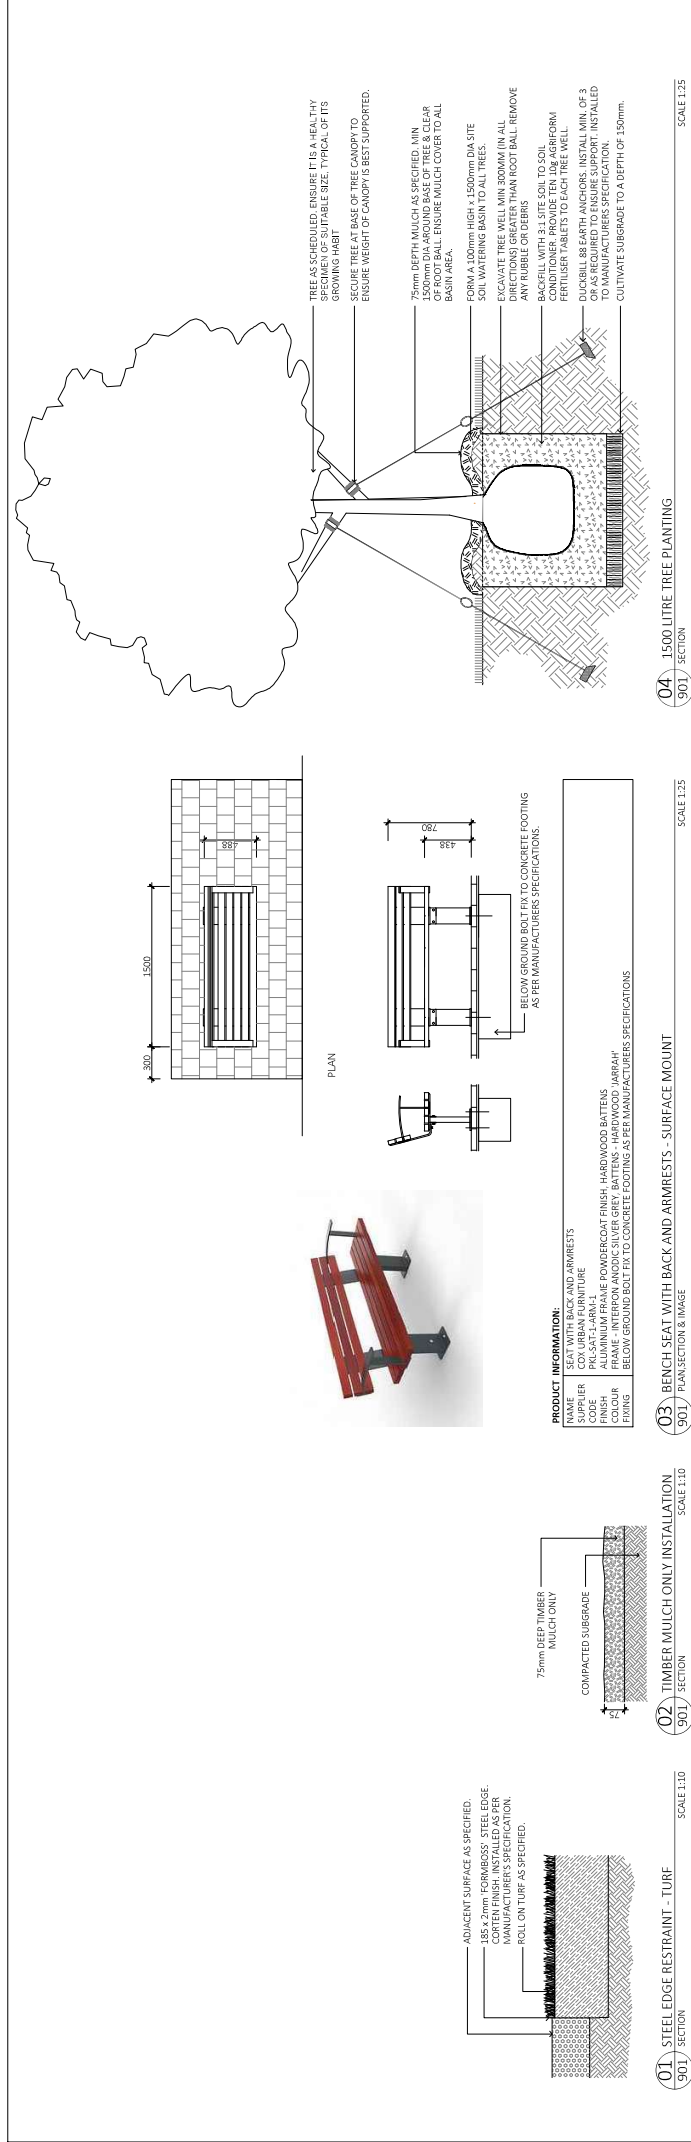
Key	Botanic Name	Percent	Spacing	Pot	Qty.
GrGr	Grevillea 'Green Glow'	33.33	600 mm	130mm	75
Loco	Lomandra confertifolia	33.33	600 mm	130mm	75
Weda	Westringia dampieri	33.33	600 mm	130mm	75

Key	Botanic Name	Percent	Spacing	Pot	Qty.
Loli	Lomandra 'Lime Tuff'	50	600 mm	130mm	264
Lota	Lomandra tanika	50	600 mm	130mm	264

Key	Botanic Name	Percent	Spacing	Post	Qty
Bass	<i>Banksia ashbyi</i> (dwarf)	-	600 mm	130mm	22
Grpp	Grevillea 'Pink profusion'	20	600 mm	130mm	22
Grsm	Grevillea 'Scarlet moon'	20	600 mm	130mm	22
Tuja	Trachelospermum jasminoides	20	600 mm	130mm	22
Wefr	Waxflower frutcosa	20	600 mm	130mm	22

Key	Botanic Name	Percent	Spacing	Pot	Qty.
Syau	Syzgium 'Bush Christmas PVR'	100	600 mm	130mm	31

 EMAIL: info@consideredspace.com.au WEBSITE: www.consideredspace.com.au PHONE: 451 438 860 / 124	<table border="1"> <tr><td></td><td></td><td></td><td></td><td></td><td></td></tr> <tr><td></td><td></td><td></td><td></td><td></td><td></td></tr> <tr><td></td><td></td><td></td><td></td><td></td><td></td></tr> <tr><td></td><td></td><td></td><td></td><td></td><td></td></tr> <tr><td></td><td></td><td></td><td></td><td></td><td></td></tr> <tr><td></td><td></td><td></td><td></td><td></td><td></td></tr> <tr><td></td><td></td><td></td><td></td><td></td><td></td></tr> <tr><td></td><td></td><td></td><td></td><td></td><td></td></tr> <tr><td></td><td></td><td></td><td></td><td></td><td></td></tr> <tr><td></td><td></td><td></td><td></td><td></td><td></td></tr> </table>	CLIENT ASPEN GROUP PTY LTD PROJECT 13 ELVIRE STREET, VIVEASH, WA		STAGE OR PHASE STAGES 1 & 2 DRAWING TITLE PLANT SCHEDULES		DESIGNED BY: CT DRAWING BY: BM SCALE: A1 DATE: 07/02/2025 APPROVED BY: CT	
© COPYRIGHT OF THIS DRAWING IS VESTED WITH CONSIDERED SPACE PTY LTD.						DRAWING NUMBER ASP003-01-502		REVISION 0	

[illegible]