


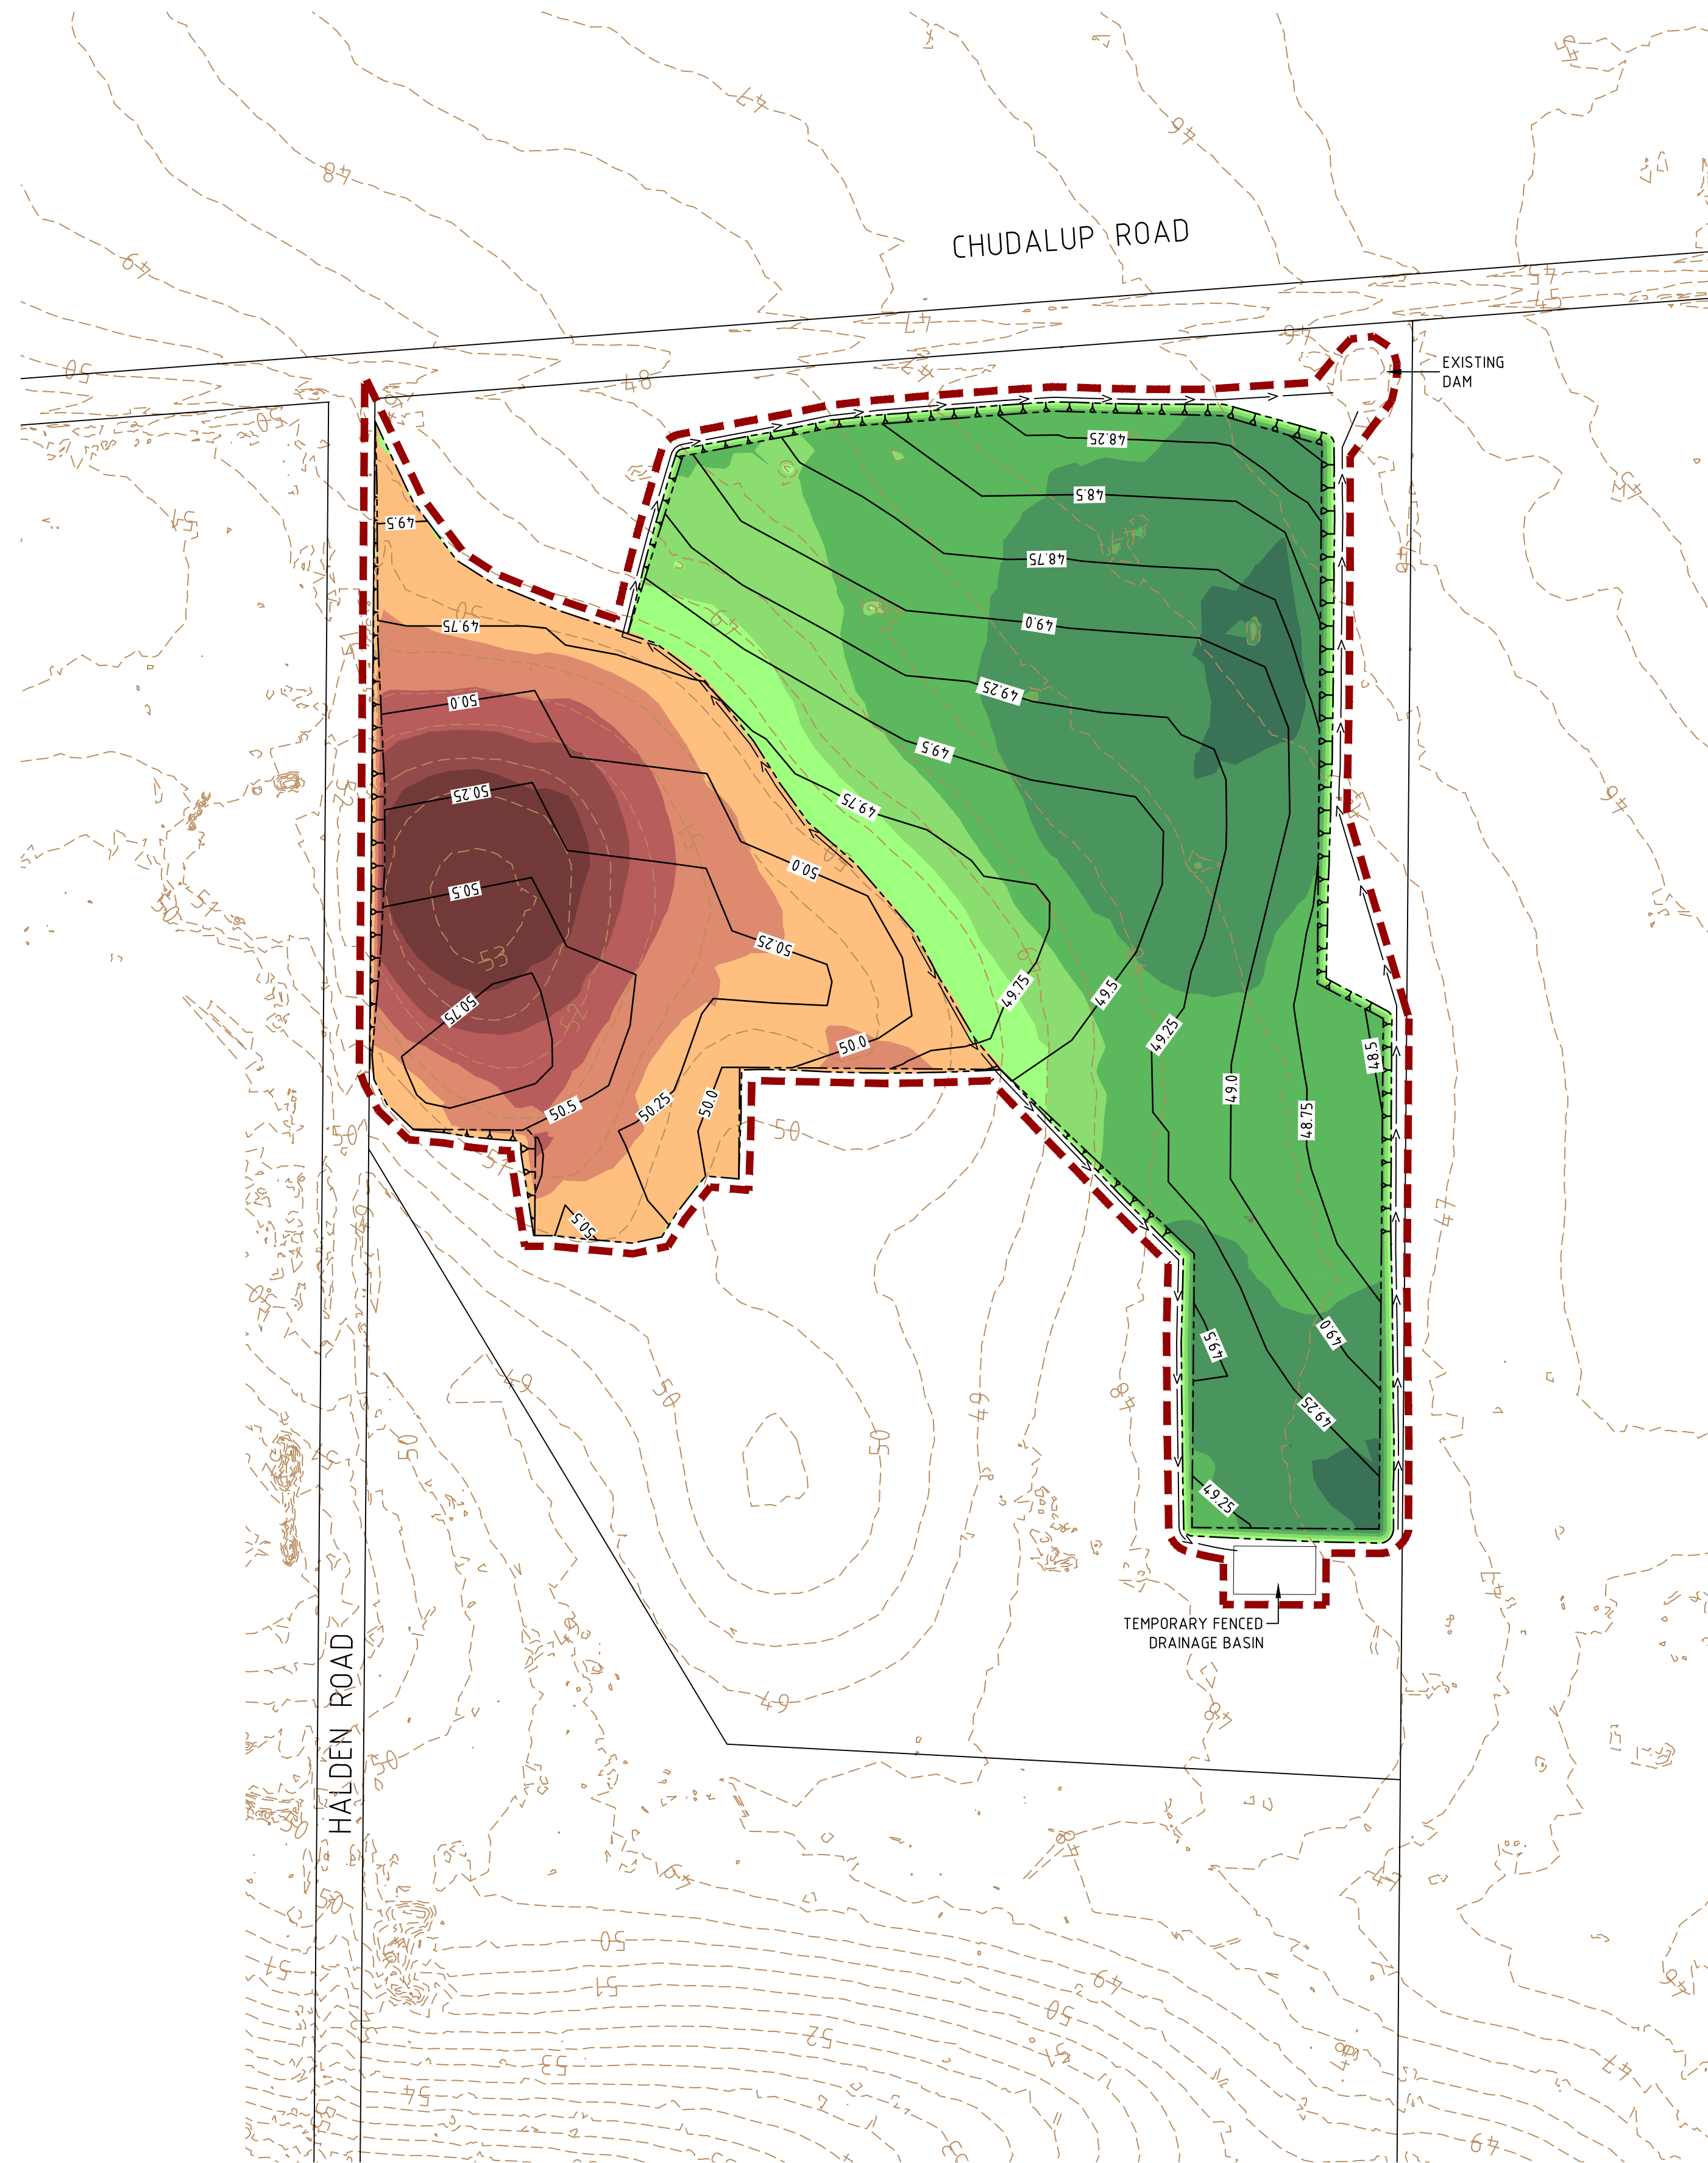

 EARTHWORKS BORROW AREA BOUNDARY
 EXISTING SURFACE CONTOUR (0.5m)
 PROPOSED SURFACE CONTOUR (0.25m)

From	To	Colour
-99.0	-2.0	acad_019
-2.0	-1.5	acad_017
-1.5	-1.0	acad_015
-1.0	-0.5	acad_023
-0.5	0	acad_031
0	0.5	acad_081
0.5	1.0	acad_083
1.0	1.5	acad_095
1.5	2.0	acad_107
2.0	99.0	acad_119

APPROVAL This document is suitable only for the purpose stated above. Use of this document for any other purpose is not permitted. COPYRIGHT The concepts and information contained in this document are the Copyright of the copyright owner. Use or copying of the document in whole or part without the written permission of H&B Pty. Ltd. constitutes an infringement of copyright.	CLIENT		PARCEL PROPERTY PTY LTD		
	DESIGNED	KM	CHECKED	MA	APPROVED
	DRAWN	KM	CHECKED	MA	M. ARENA
				DATE	24.06.26

PROJECT	CHUDALUP ROAD - NORTH ELLENBROOK		
TITLE	LSP AREA 1 EARTHWORKS BORROW AREA CUT SHADING PLAN		
DRAWING NUMBER	2597-DA-002		ISSUE A