


LEGEND

- -11.0 --- EXISTING CONTOUR (0.5m)
- 11.0 --- DESIGN CONTOUR (0.2m)
- RETAINING WALL
- FORESHORE BOUNDARY

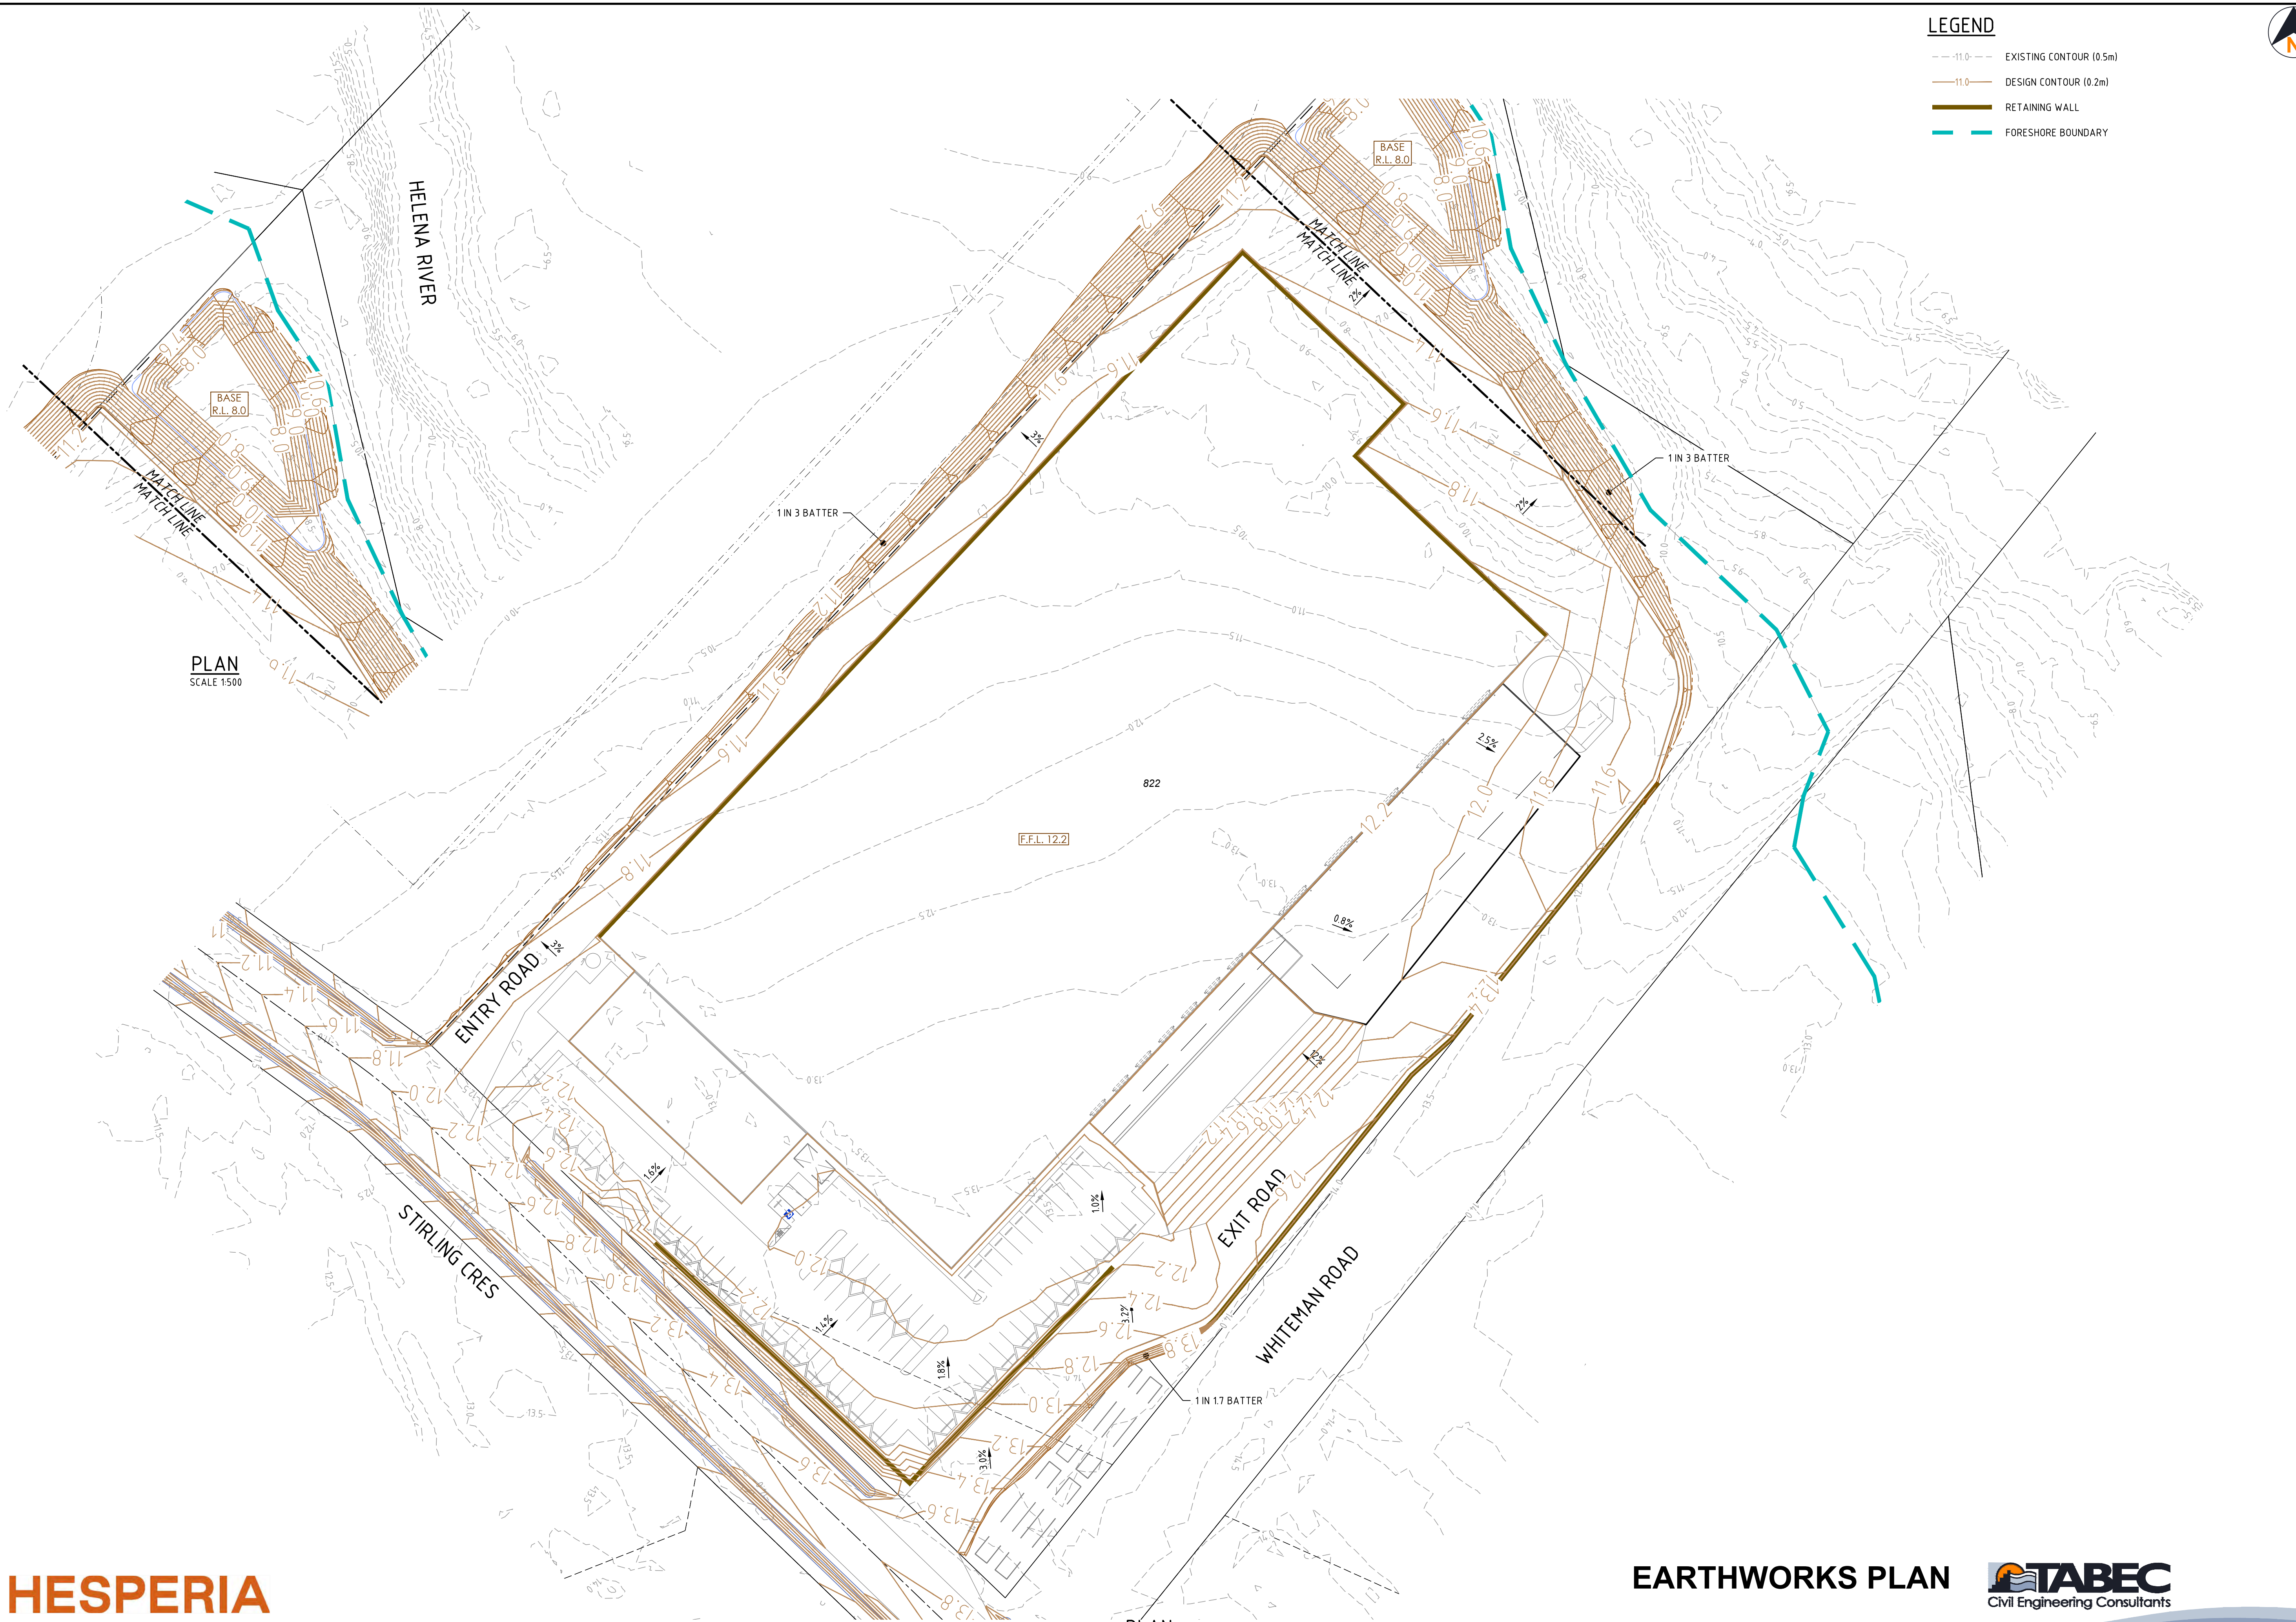

PLAN
SCALE 1:500


PLAN
SCALE 1:500

HESPERIA

Lots 821, 822 and 923 Stirling Crescent Hazelmere

EARTHWORKS PLAN

DRAWING NUMBER
2635-SK-100

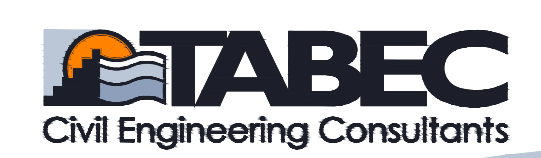

ISSUE
A







TABEC PTY LTD
ACN 090 796 204

Level 2, 54-58 Havelock Street, West Perth WA 6005
T 08 9425 5900 E info@tabec.com.au W www.tabec.com.au

ADA House
Level 2, 54-58 Havelock Street, West Perth WA 6005
T 08 9425 5900 E info@tabec.com.au W www.tabec.com.au

SCALE 1:500 0 10 20 30
A1

Plotted By: dnam Plot Date: 25/06/26 - 15:42 Cad File: C:\2d5\data\1TB-12D\2635 - Lots 821, 822 and 923 Stirling Crescent Hazelmere_266\CAD\CAD\2635-SK\2635-SK-100.dwg

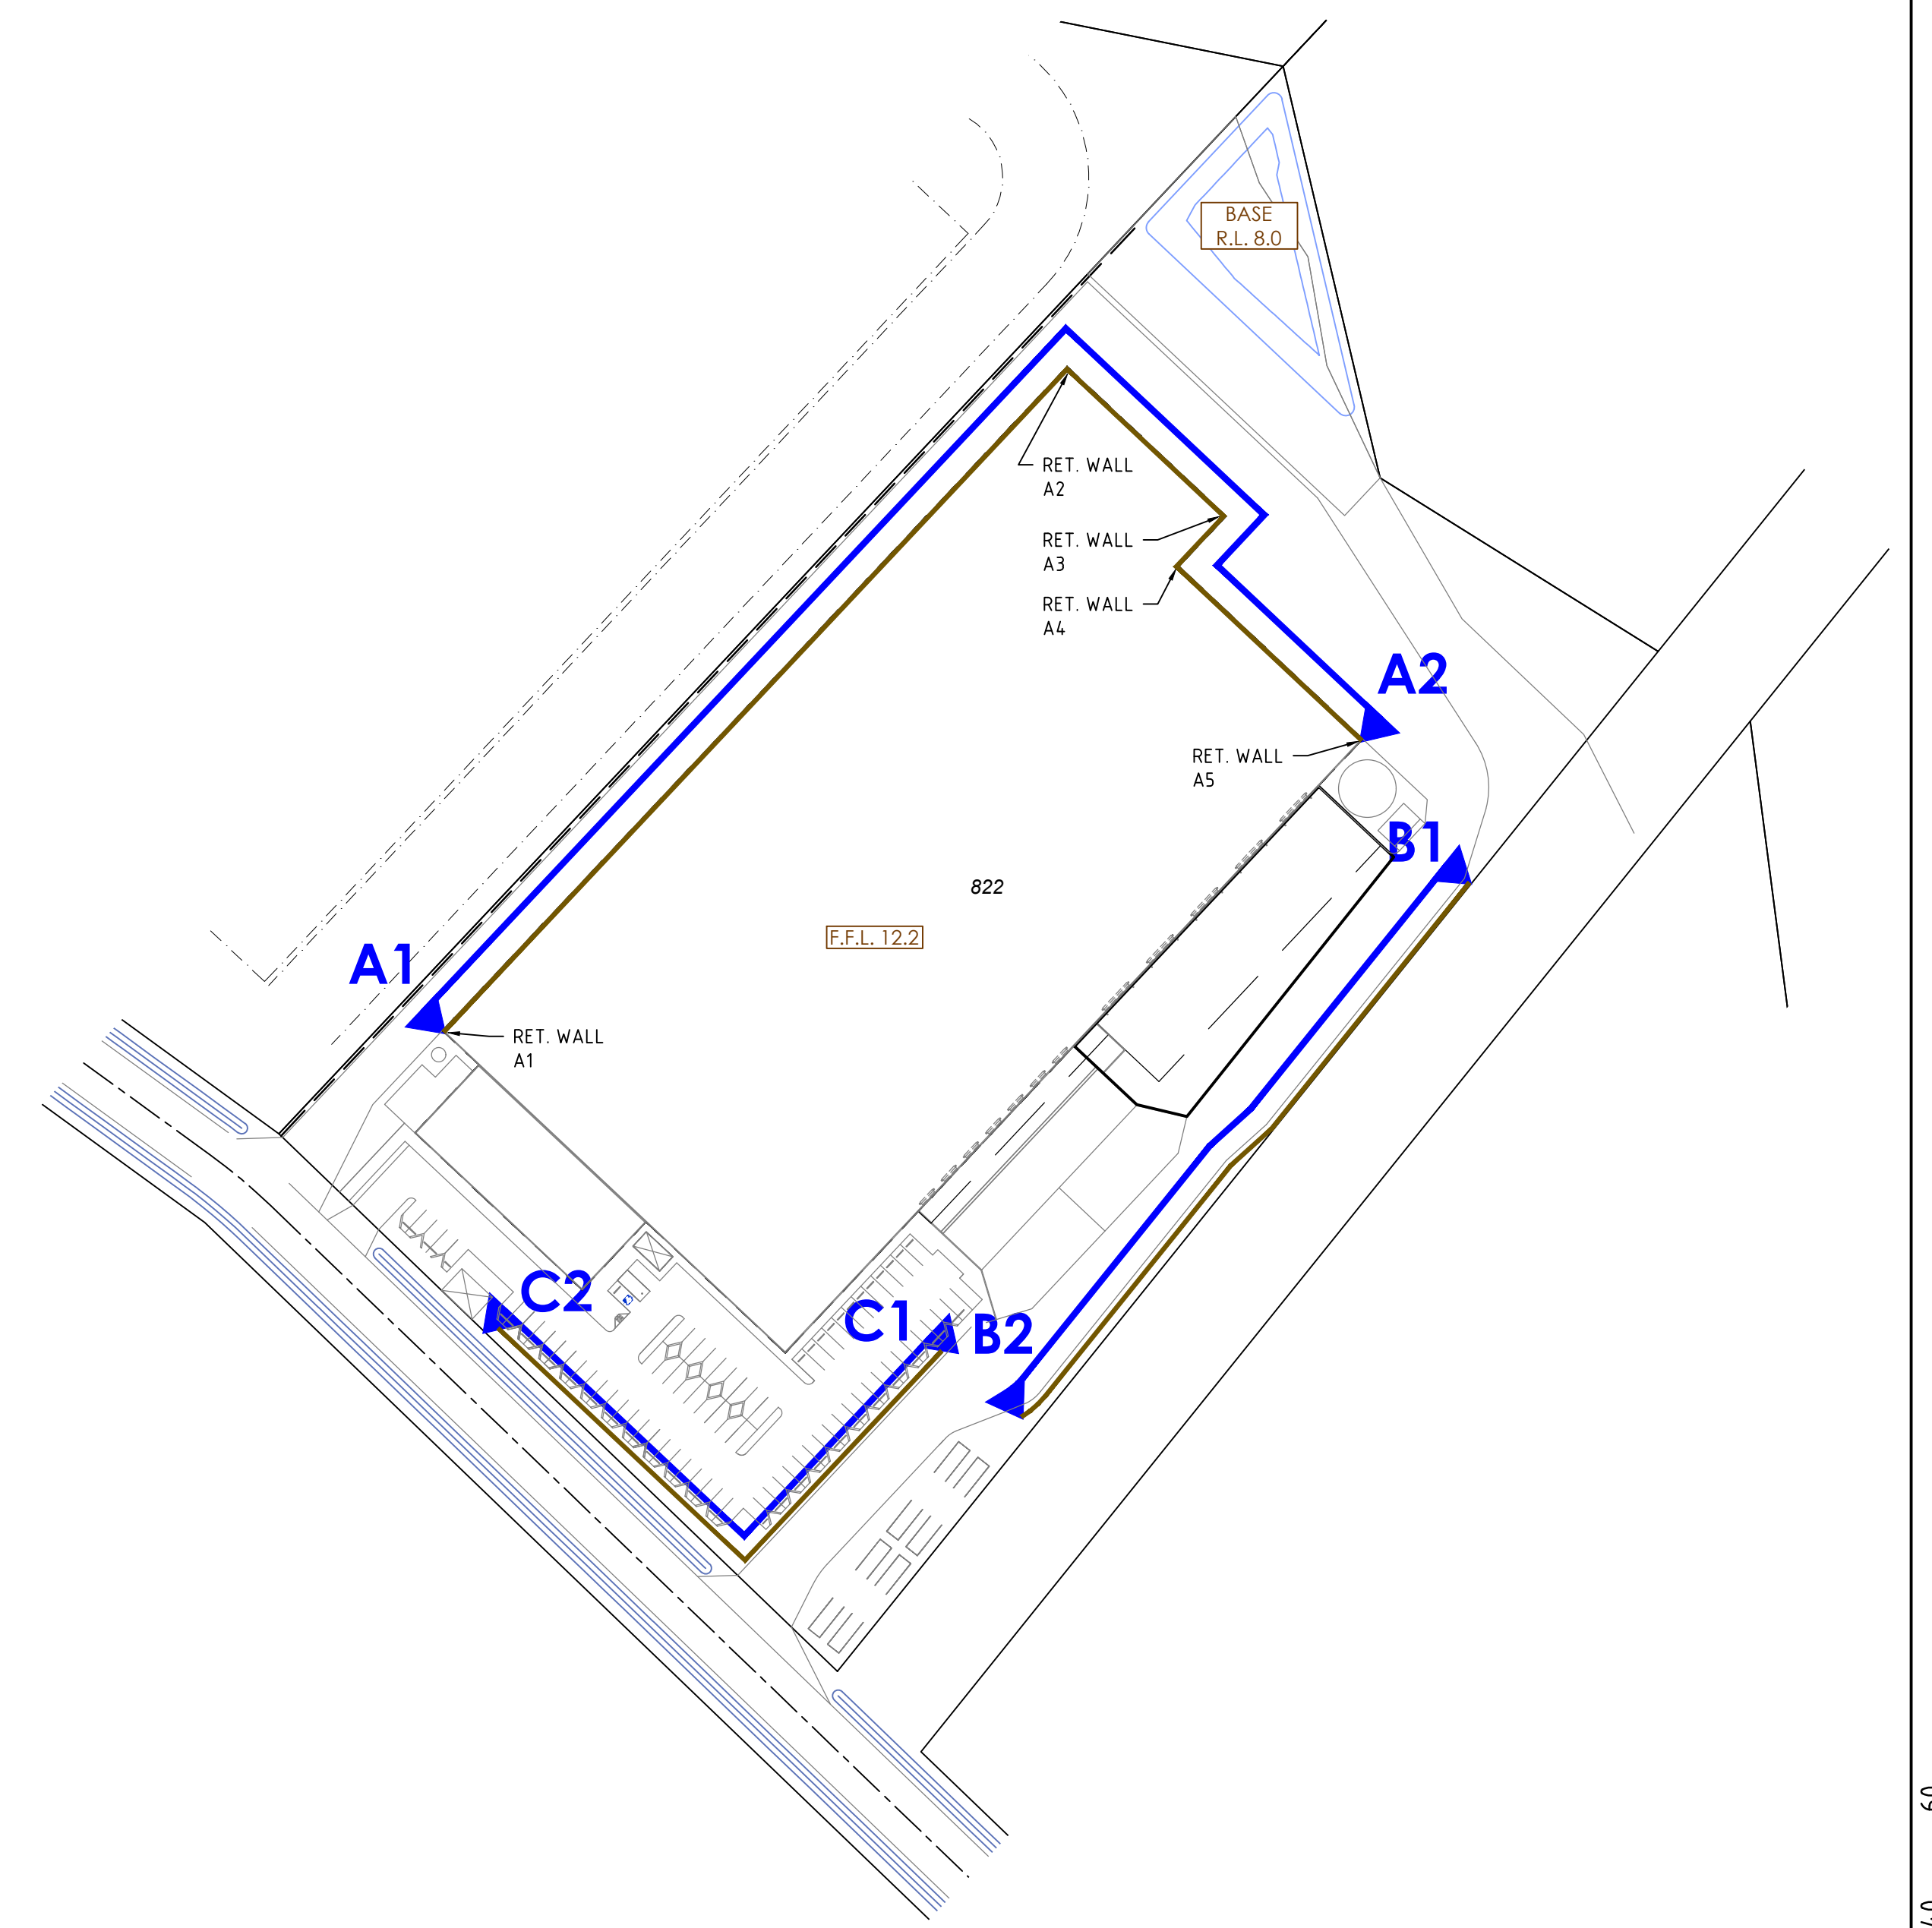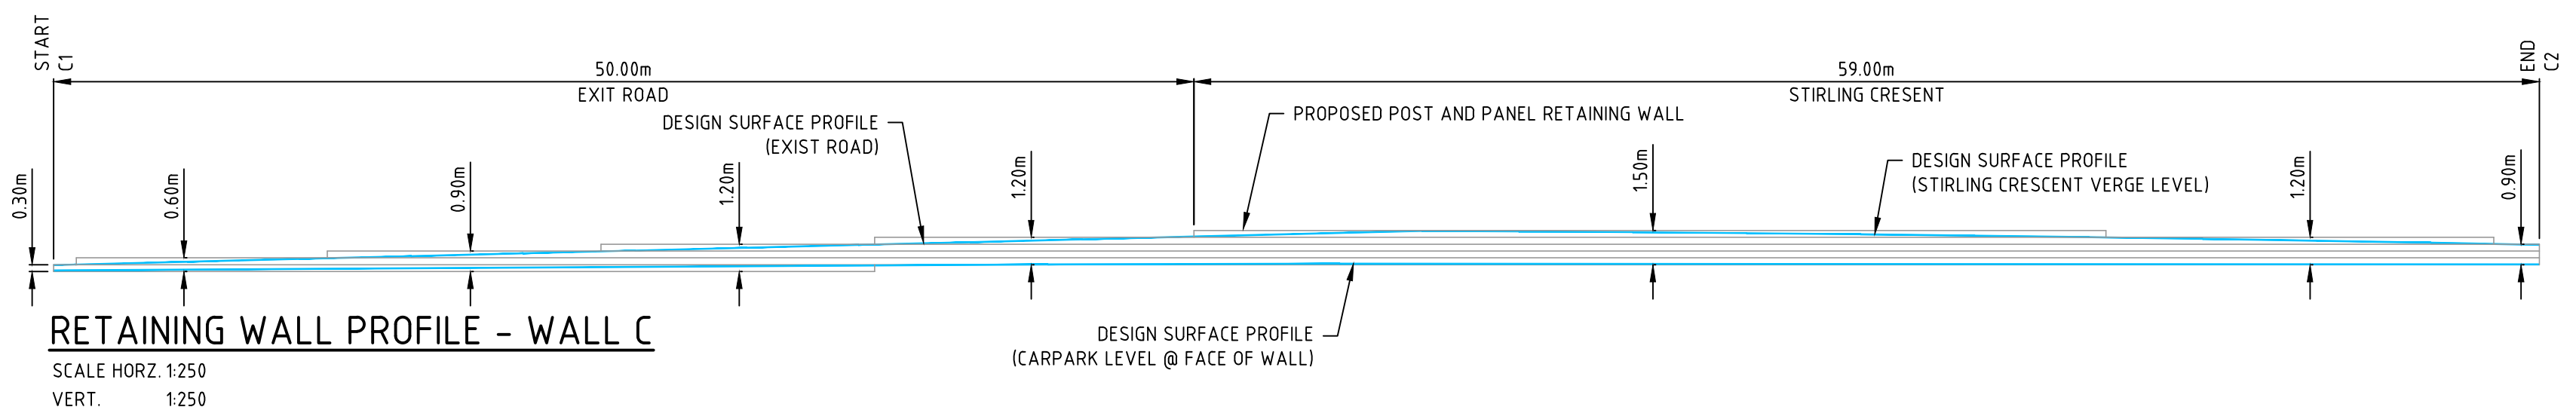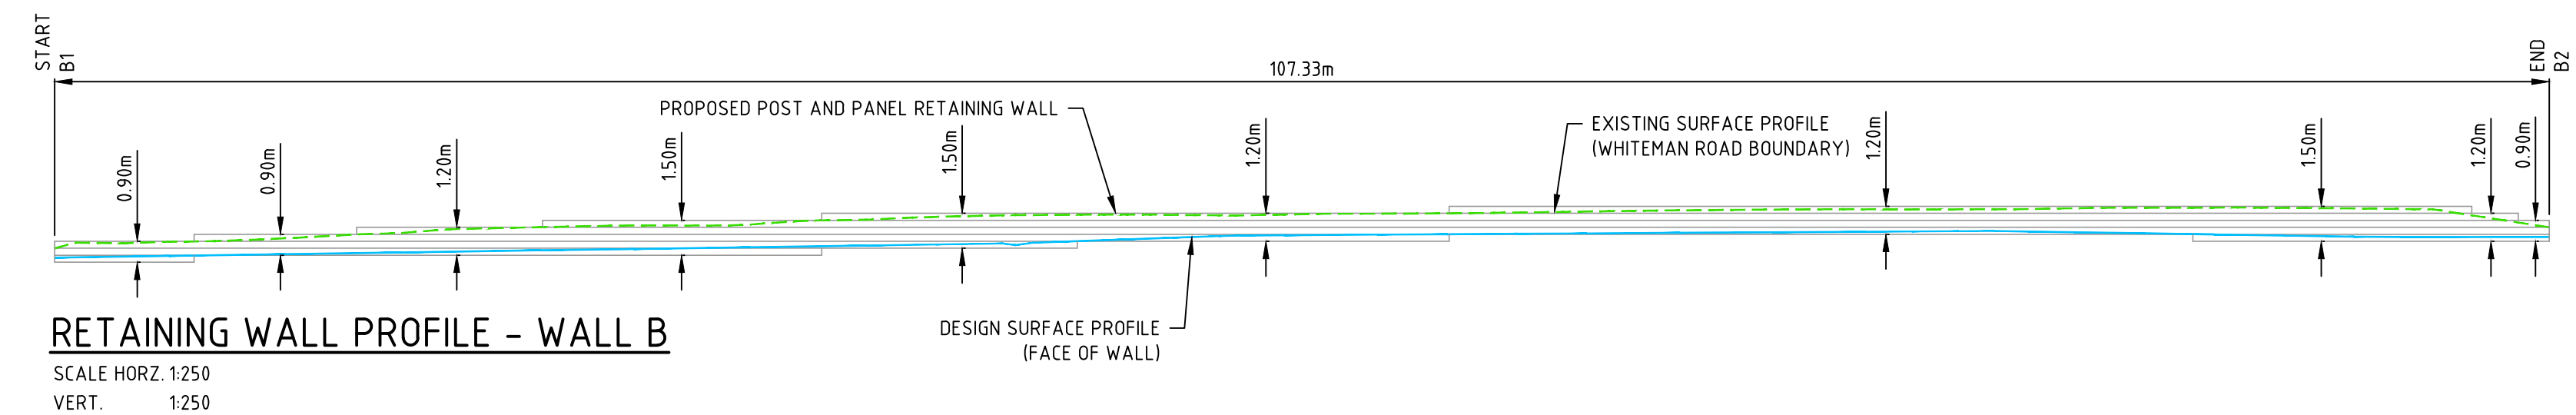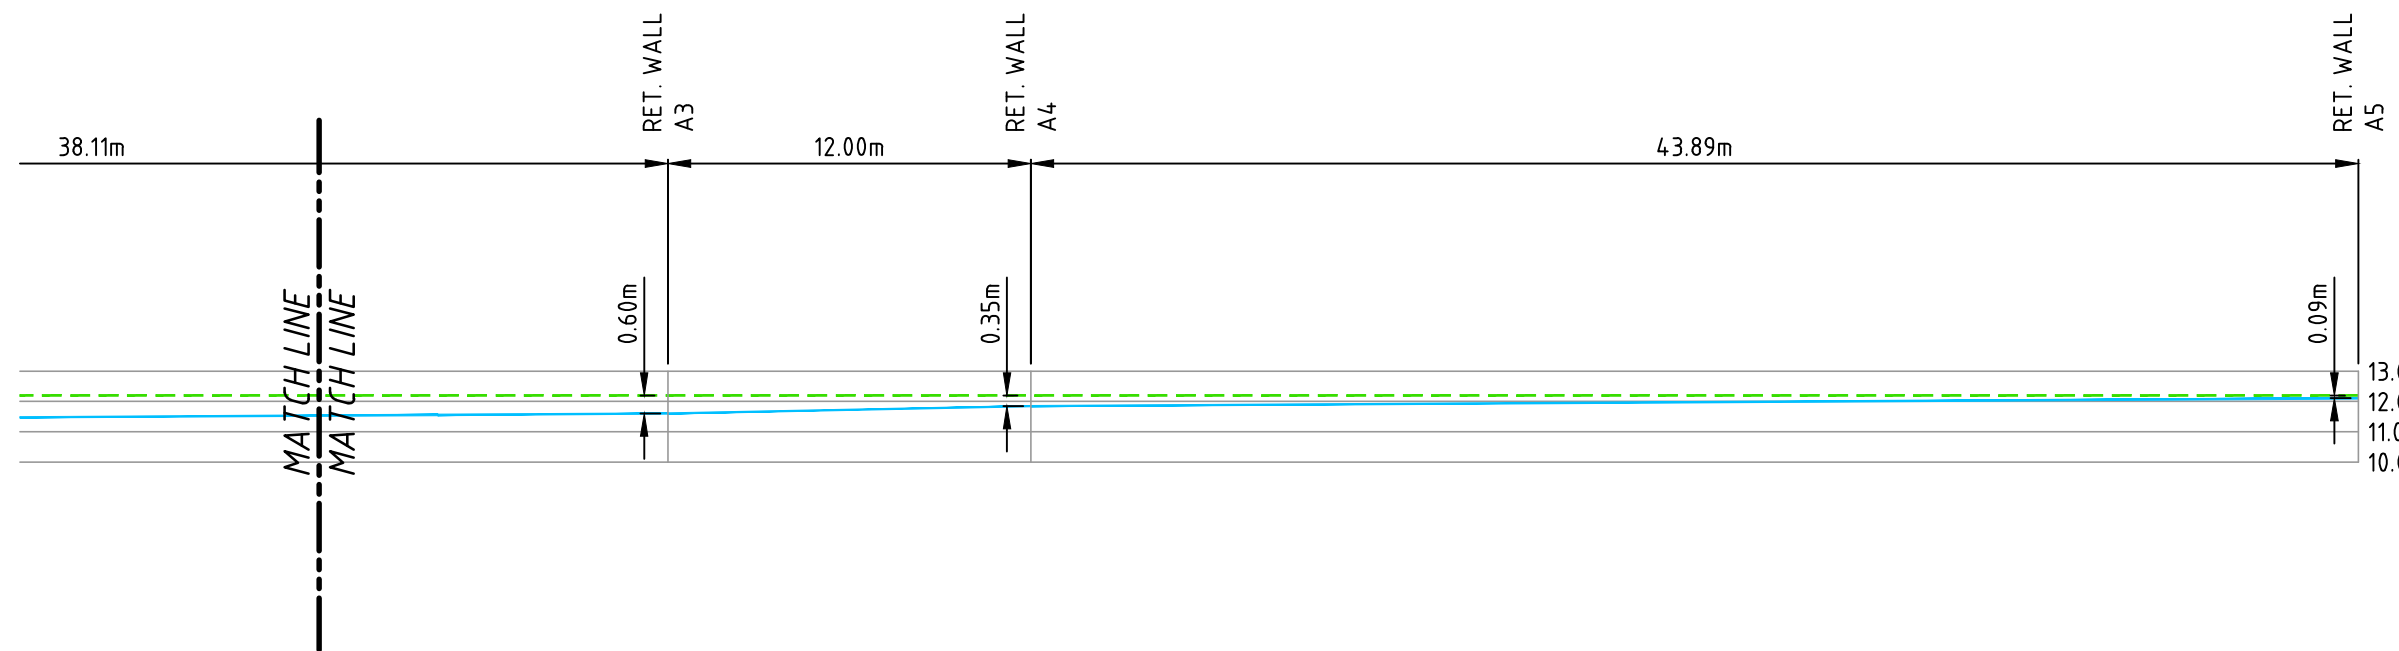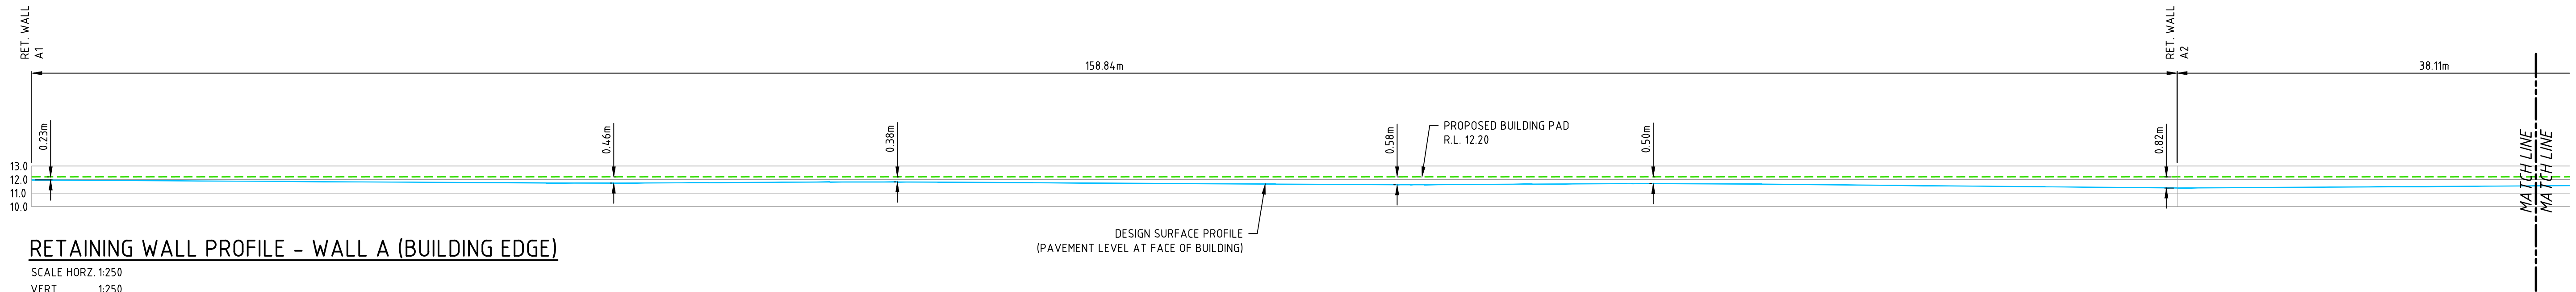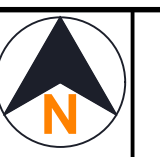

PLAN
SCALE 1:1000

HESPERIA

Lots 821, 822 and 923 Stirling Crescent Hazelmere

RETAINING WALL PLAN
DRAWING NUMBER
2635-SK-101

TABEC
Civil Engineering Consultants

ADA House
Level 2, 54-58 Havelock Street, West Perth WA 6005
08 9425 5900 info@tabec.com.au www.tabec.com.au

ACIN 090 796 204