


Bullsbrook North
EXTRACTIVE INDUSTRY

CLIENT: MIDLAND BRICK



- Cadastre
- National Park
- Site Boundary
- Current Operation Area
- Currently Approved Extraction and Stockpiling Area
- Approximate Staging Extent
- Haul Road

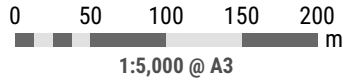

NOTE: AREAS AND DISTANCES SUBJECT TO SURVEY

Project: 1328
Date Exported: 19/02/2026 5:09 PM
Layout Name: Bullsbrook North


PO Box 289 Mt Lawley WA 6929
Ph: 9271 8506
admin@landinsights.com.au
landinsights.com.au



Base data provided by SLIP

A
B
C
D
E
F
G
H

A
B
C
D
E
F
G
H

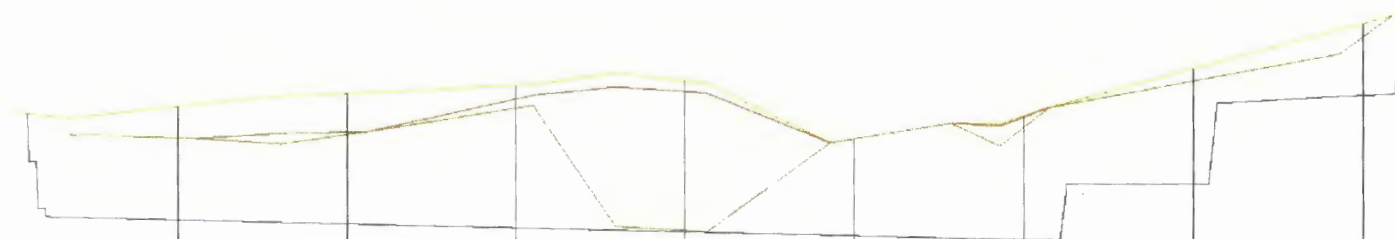


Station 15									
Design Pit		25.529	24.873	24.416	23.858	23.383	22.748	21.208	44.034
Bottom of Clay		37.583	38.117	42.843	24.868	37.586	38.285	48.124	62.887
Top of Clay		37.583	38.454	43.362	44.485	37.586	48.758	48.124	62.887
Top of Sand		42.206	44.123	45.311	46.872	37.588	48.903	47.889	54.841
Chainages	0.000	50.000	100.000	150.000	200.000	250.000	300.000	350.000	400.000

Section A

REV	1	2	3	4	5	6	7	8	9	10	11	12	13		
APP'D	DATE			GENERAL NOTES / REFERENCES				LOCATION INFORMATION		DRAWN BY		PLOT DATE Tue Apr 12 08:47:08 2016			
								START CHAINAGE		SM		LOCATION:			
								0.000		CHECKED		Brikmakers			
								END CHAINAGE:		VERIFIED		Walyunga Pit Sections			
								423.497							
								CONTROL LINE:							
								Section A							
CO-ORDINATE				HEIGHT DATA				PROJECT NUMBER				DRAWING No.			
												H: 1:1500 V: 1:750			
												SCALE			
												DRAWING STATUS			
												INFO			
												-ALS-BGC-PLDT-023--1			
												REV. 2			



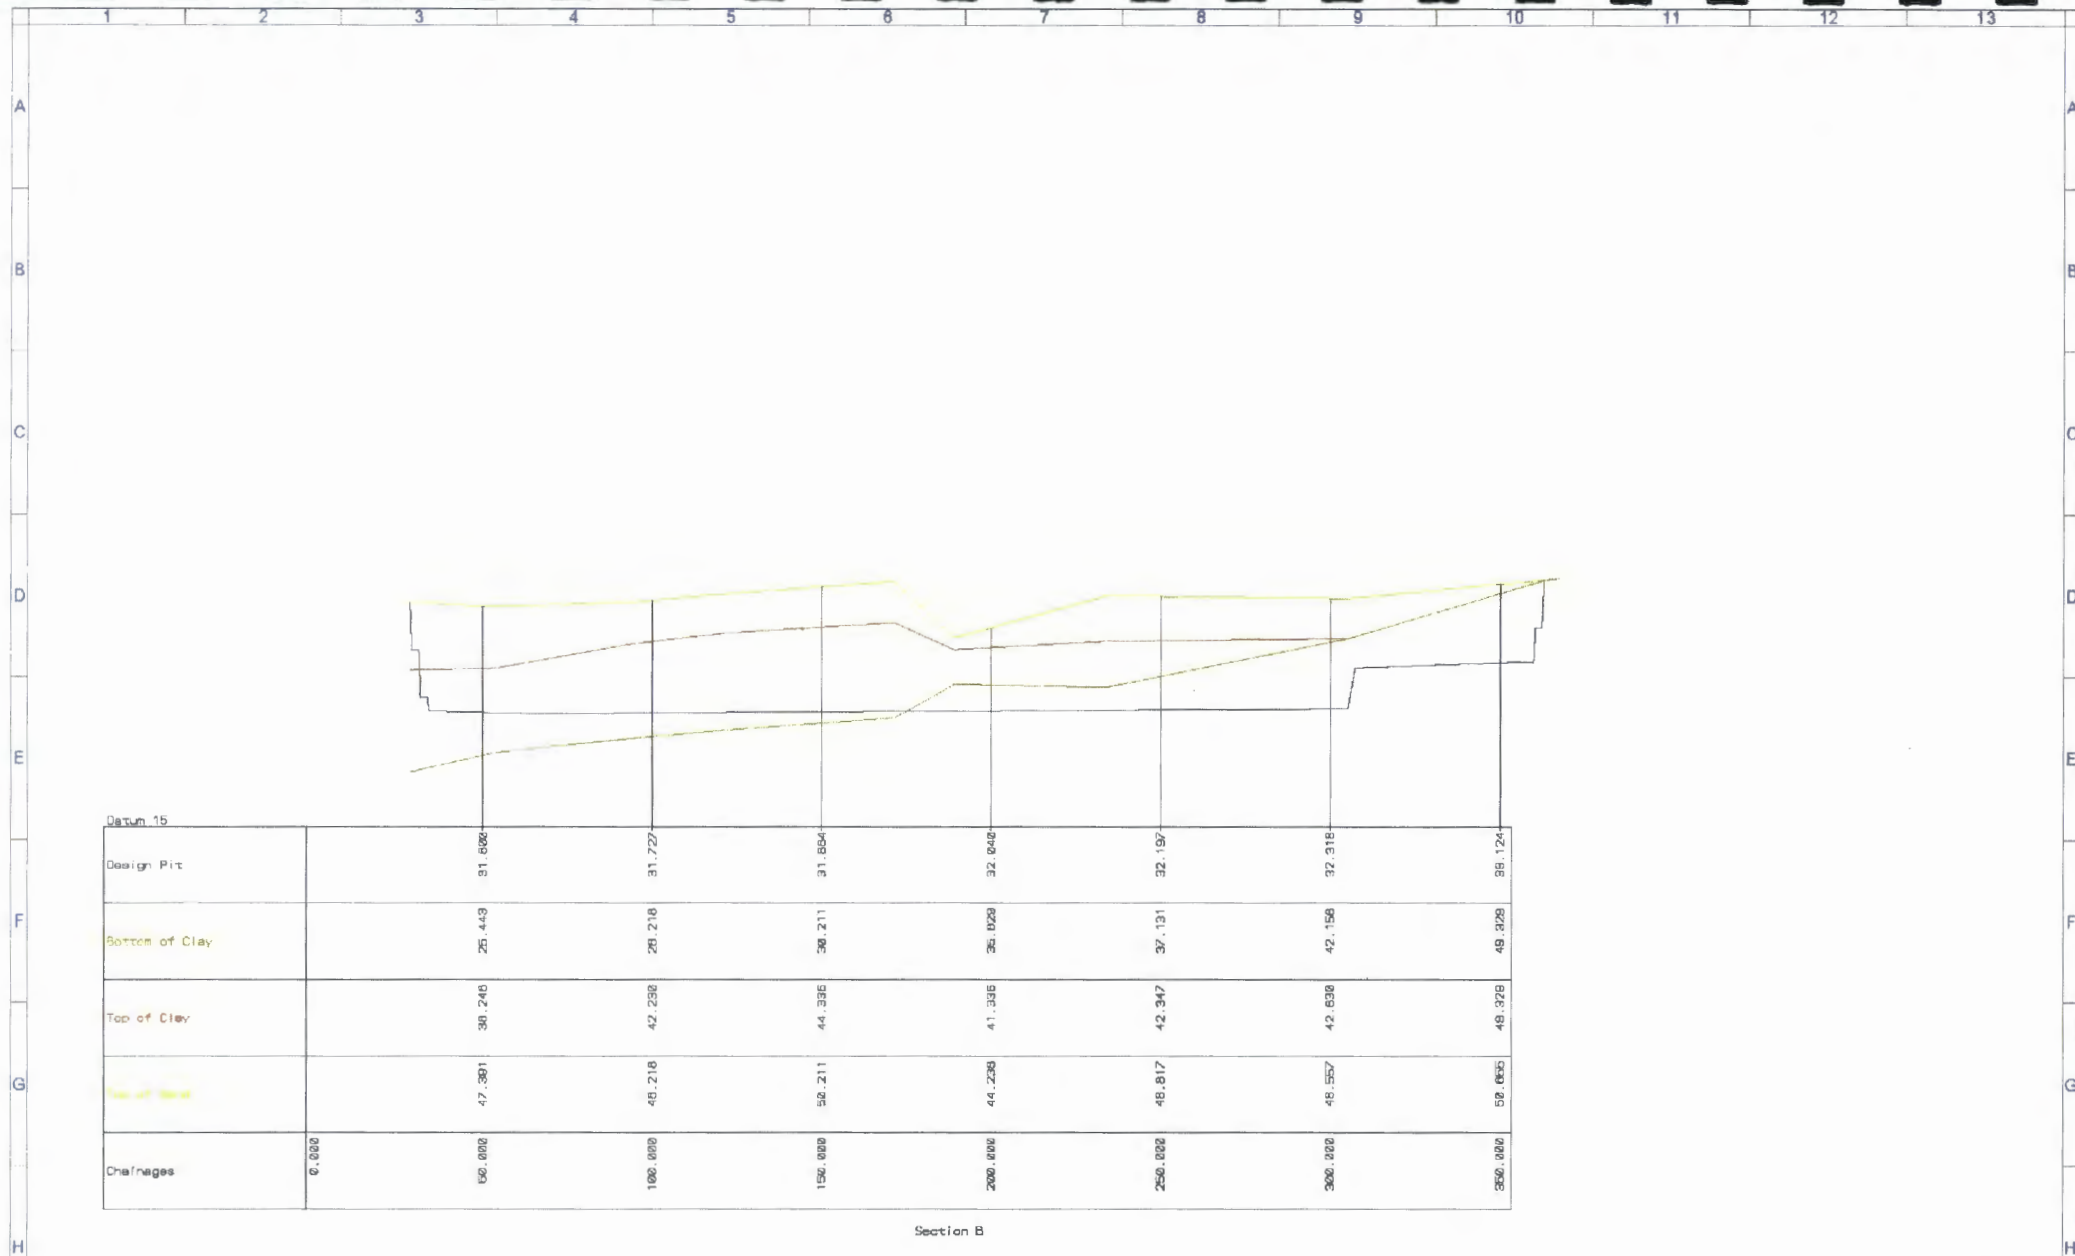


Section B

REV	1	2	3	4	5	6	7	8	9	10	11	12	13
APP'D	DATE			GENERAL NOTES / REFERENCES									
CO-ORDINATE SYSTEM				HEIGHT DATUM									
PROJECT NAME				Walyunga Pit Sections									
LOCATION INFORMATION				START CHAINAGE 0.000 END CHAINAGE 390.890 CONTROL LINE Section B									
				SURVEYED / DRAWN BY SM CHECKED Brikmakers VERIFIED Walyunga Pit Sections									
SCALE				H 1:1500 V 1:750 Project at Walyunga Pit									
PLOT DATE				Tue Apr 12 08:55:11 2016									
LOCATION				INFO -ALS-BQC-PLOT-023--1									
REV				2									

A
B
C
D
E
F
G
H

A
B
C
D
E
F
G
H

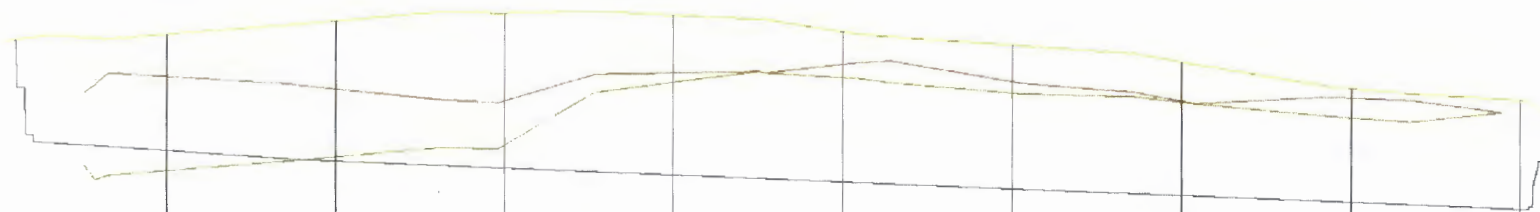


Station 15													
Design Pit	91.812	30.058	29.846	29.838	27.828	26.819	25.812	24.800	22.990				
Bottom of Clay	29.856	38.838	32.413	41.851	42.957	48.119	38.788	38.471					
Top of Clay	42.459	48.837	38.928	43.821	44.286	41.747	38.892	38.378					
Chainage	0.000	100.000	150.000	200.000	250.000	300.000	350.000	400.000	450.000				

Section C

UNIT: AS SHOWN ON DRAWING

REV	1	2	3	4	5	6	7	8	9	10	11	12	13
APP'D	DATE			GENERAL NOTES / REFERENCES					LOCATION INFORMATION				
				START CHAINAGE: 0.000					END CHAINAGE: 463.872				
				CONTROL LINE: Section C					BRIKMAKERS				
				CO-ORDINATE SYSTEM: HEIGHT DATUM: 1984 ADJUSTED MEAN SEA LEVEL					SCALE: H 1:1500 V 1:1500				
									SURVEYED / DRAWN BY: SM				
									CHECKED: Brikmakers				
									VERIFIED: Walyunga Pit Sections				
									PLOT DATE: Tue Apr 12 08:31:10 2016				
									LOCATION:				
									DRAWING No. -ALS OFF PLOT-023				
									REV. 1 2				


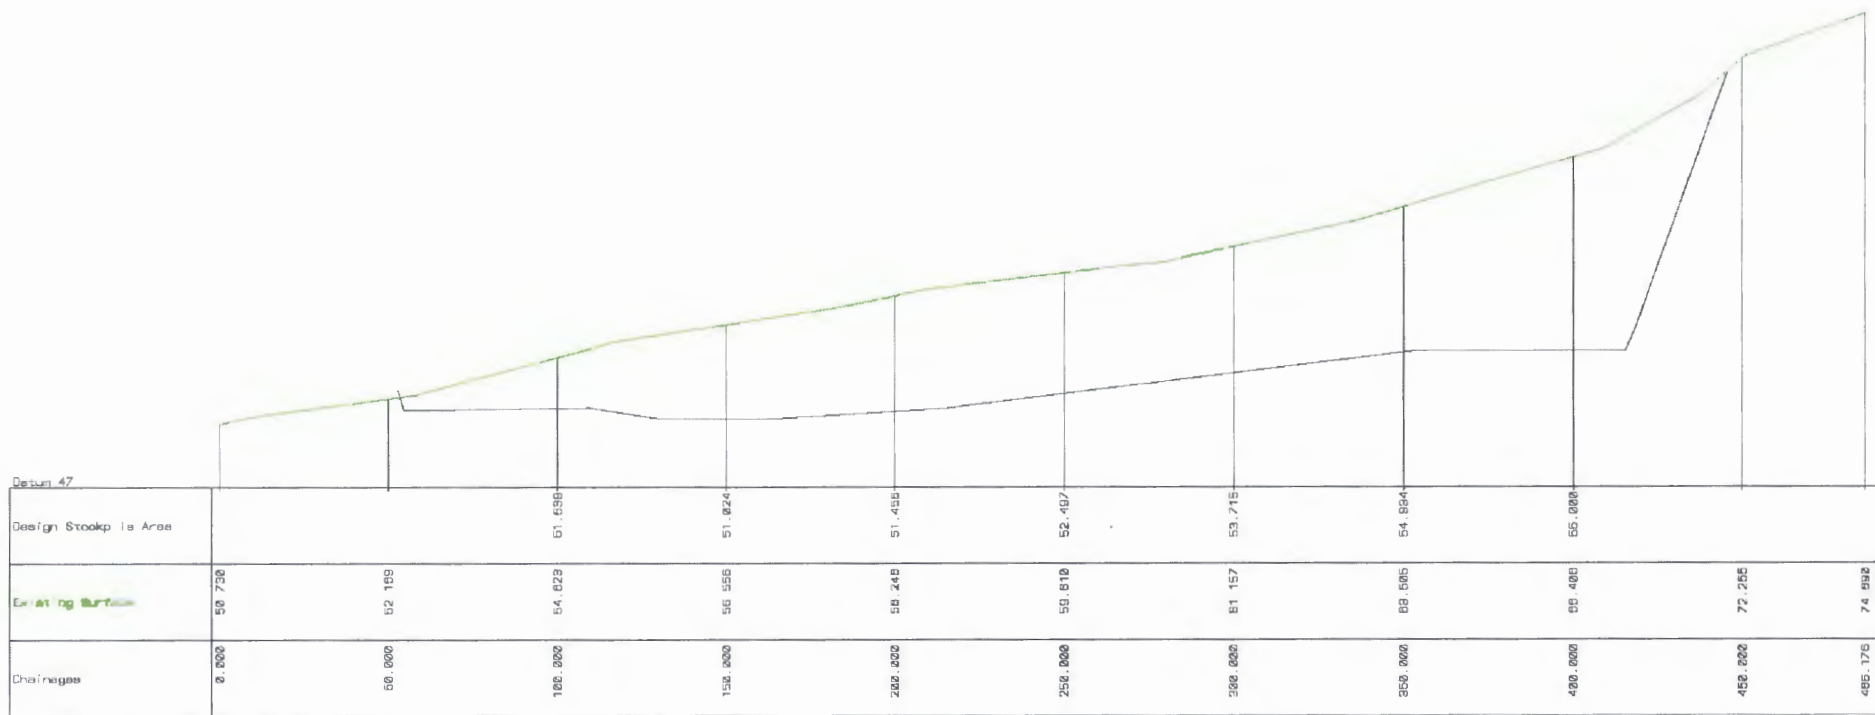

Section E

REV	APP'D	DATE	GENERAL NOTES / REFERENCES	LOCATION INFORMATION	 BRIKMAKERS	SURVEYED / DRAWN BY SM CHECKED VERIFIED SCALE H: 1:1500 V: 1:300 SLOPE: 1:1	PLOT DATE: 19th Apr 07 13:37:12 2016 LOCATION Brikmakers Walyunga Stockpile Pit Section	DRAWING STATUS INFO -ALS-BGC-PILOT-016-11	REV. 1
-----	-------	------	----------------------------	----------------------	--	---	--	---	-----------