



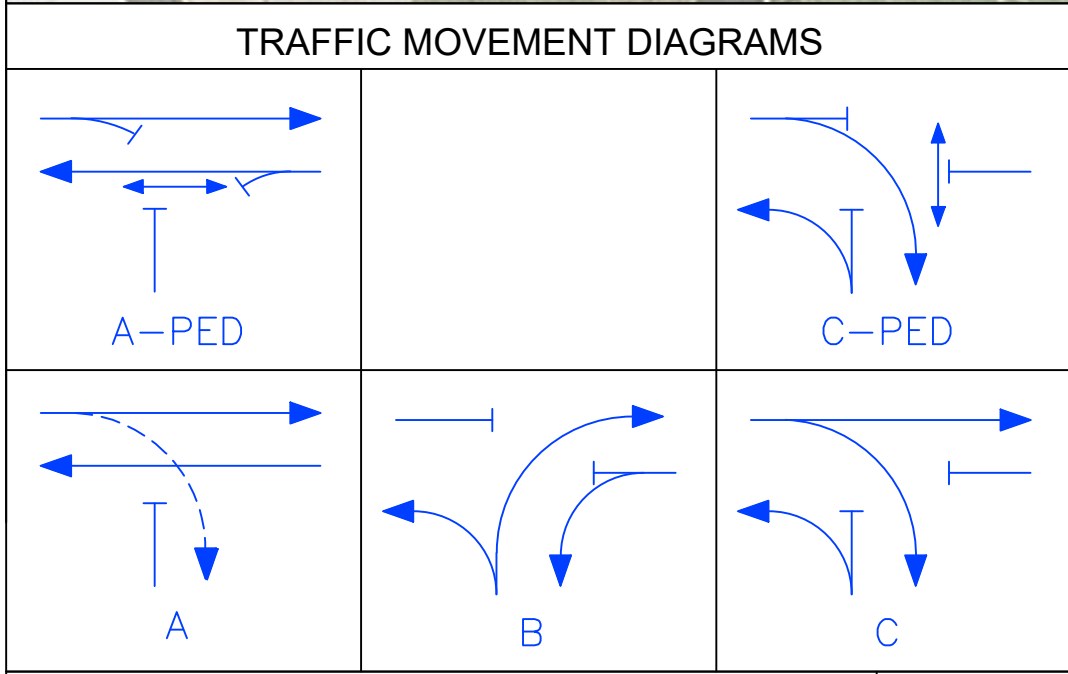

- NOTES:
1. BACKGROUND: METROMAP 10/08/2024.
 2. CADASTRAL BOUNDARY LINES ARE INDICATIVE ONLY.
 3. RELOCATE CROSSOVER IN CONSULTATION WITH LANDOWNER & MAIN ROADS WA.
 4. RELOCATON OF BUS STOP ID 15860 SUBJECT TO CONSULTATION WITH MAIN ROADS WA & PUBLIC TRANSPORT AUTHORITY.
 5. LIAISE WITH MRWA REGARDING DRIVEWAYS WITHIN THE FUNCTIONAL AREA OF NEW TRAFFIC SIGNALS.
 6. ALL DIMENSIONS ARE IN METRES.

LEGEND	
	NEW KERB
	NEW SIGNAL
	NEW LINE MARKING
	CADASTRAL BOUNDARY (INDICATIVE)
	NEW CONCRETE PATH
	NEW GRASSED VERGE
	REMOVE OR RELOCATE

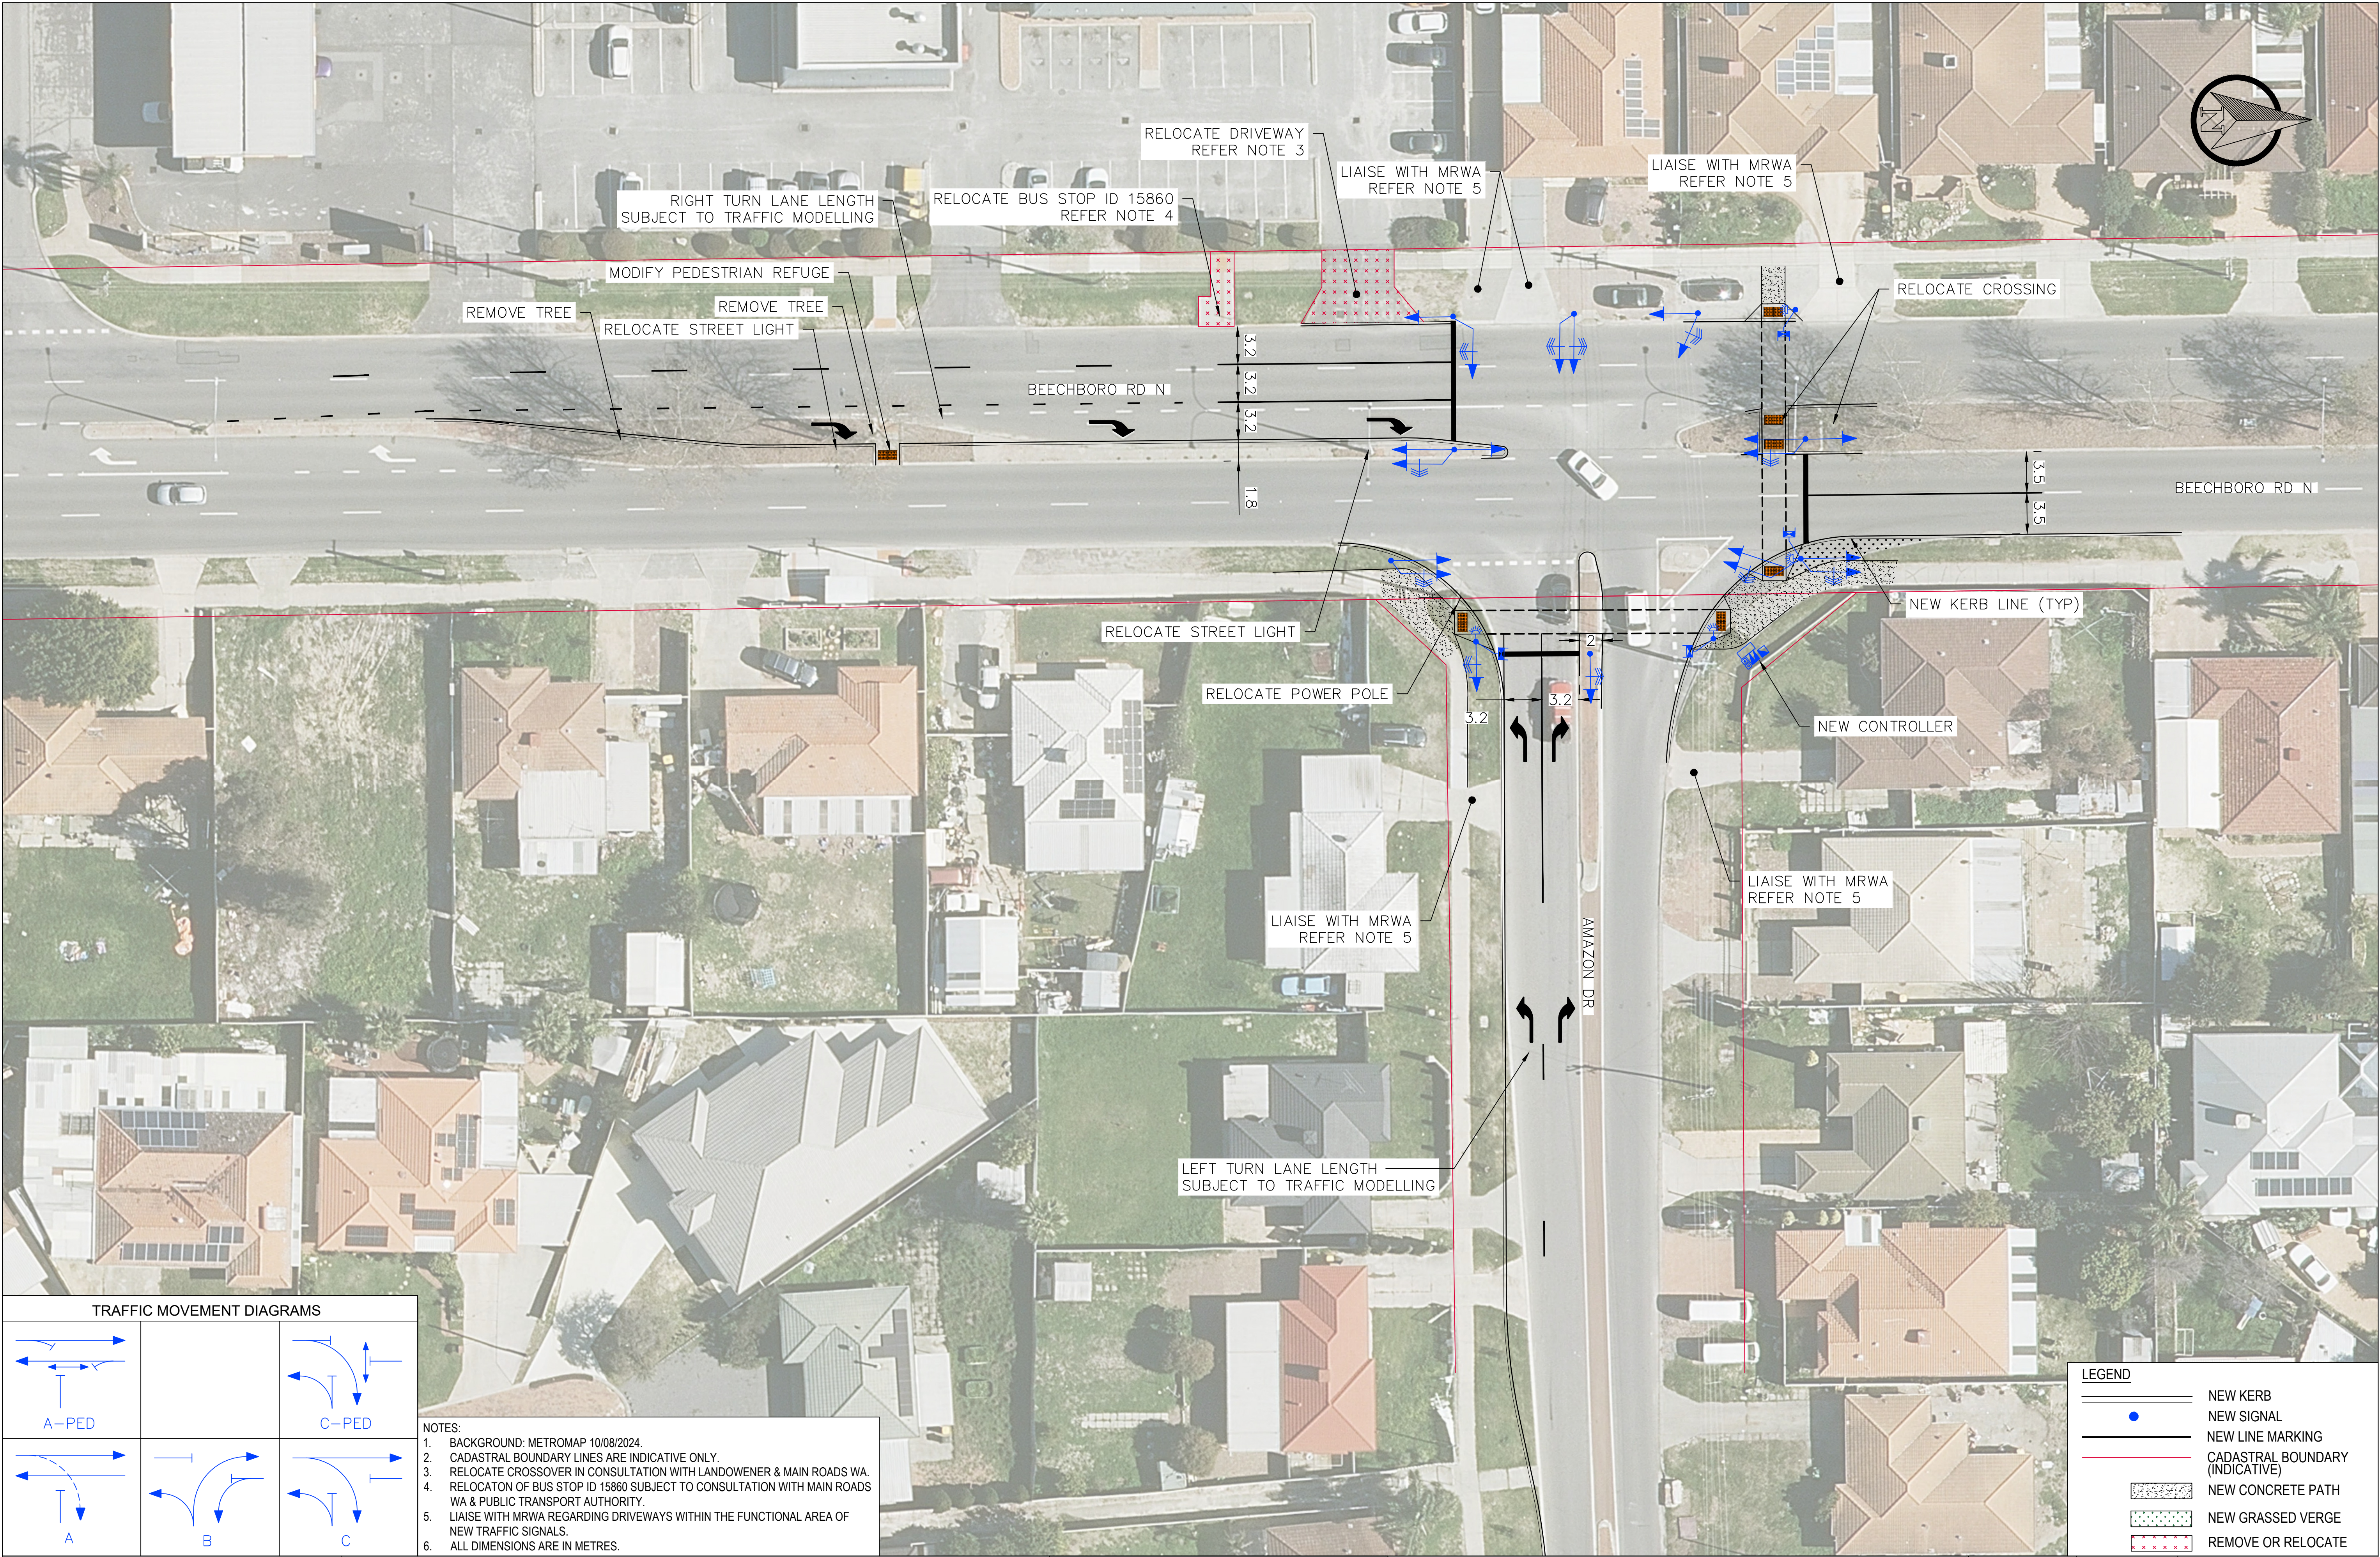

PROJECT

BEECHBORO RD NORTH & AMAZON DR CONCEPT TRAFFIC SIGNAL DESIGN

TITLE

SIGNALISED INTERSECTION - OPTION 2

CLIENT

CITY OF SWAN

DVC

DONALD VEAL
CONSULTANTS

Telephone +61 8 9274 7076

6 Burgess Street

Email admin@dvcworld.com

Midland WA 6056

AMENDMENTS

No.

DESCRIPTION

DATE

A

ISSUE FOR CLIENT TO REVIEW

12/11/2024

B

ISSUE FOR PUBLIC CONSULTATION

18/11/2024

C

FINAL ISSUE FOR PUBLIC CONSULTATION

20/11/2024

DESIGNED

GIAU TRANG

12/11/2024

DRAWN

KEN LAK

12/11/2024

CHECKED

GIAU TRANG

12/11/2024

APPROVED

PROJECT NUMBER

LG444

DRAWING FILE

DVC-LG444-B

DRAWING NUMBER

SK02

SCALE

1:250 @ A1